

- KEY
- ① Existing main entrance

② Existing branch nameplate to be removed and facade make good

③ Existing night safe to be removed. Existing aperture to be infilled with brickwork to match existing

④ Existing ADT alarm box to be removed and facade make good

⑤ Existing fascia signage to be removed and facade make good

⑥ Existing projecting sign to be removed and facade make good

⑦ Existing ATMs to be removed. Existing aperture to be infilled with brickwork to match existing

⑧ Existing CCTV camera to be removed and facade make good

⑨ Existing ATM light to be removed and facade make good

⑩ Existing cyan vinyl to be removed

⑪ Existing letter box to be sealed shut

⑫ Existing notice & CCTV signage to be removed

STATUTORY STATUS	
LISTED	NO
CONSERVATION	YES

NOTE

This drawing has been prepared from historical information that cannot be guaranteed accurate. Responsibility is not accepted for errors made by others in scaling from this drawing. All construction information should be taken from figured dimensions only. All dimensions should be checked on site prior to the manufacture of any components.

HATCHING

New Partition wall


Existing Partition wall

New Partition wall

Structural wall

New Partition wall

Area not in scope

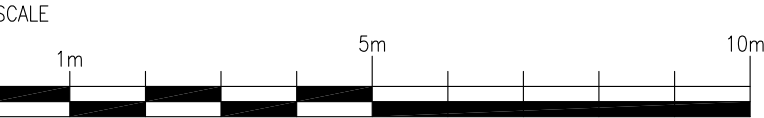

PLANNING

ISG

ISG
Boleyn House,
St Augustines
Business Park,
Whitstable,
Kent CT5 2QJ

Project
CHORLTON CUM HARDY

587/589 WILBRAHAM ROAD
CHORLTON CUM HARDY
MANCHESTER M21 9AL
PIM No.

Drawing Title
**FRONT ELEVATION
AS PROPOSED
CLOSURE 2022**

Branch Sort Code	Branch ID	Supplier Project No	
		BY108122	
Scale 1:100@A3	Drawn HU	Checked JW	Date 10/08/2022
Drg.No BY108122_231			Revision -
Architectural Practice: ISG Design Hub			