




Rev A - 13/09/2022 - Updated for Planning Submission following client review.

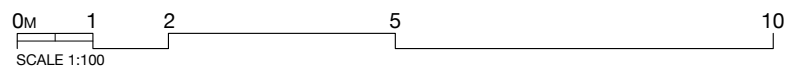

PROJECT/
ADDRESS /

POSTCODE /
JOB No. /
DWG TITLE /
DWG No. /
DRAWN BY /
CHECKED BY /
DATE /
SCALE /
PAPER SIZE /
STATUS /

21 MILLGATE LANE
21 MILLGATE LANE,
DIDSBURY,
MANCHESTER
M20 2SW
GAG 302
FIRST FLOOR PLAN
1201 A
AD
GA
20.05.22
1:100
A3
EXISTING

GAGARIN Studio

Unit 5
Causey Hall
Dispensary Walk
Halifax
West Yorkshire
HX1 1QR

Tel: 01422 300042
Email: info@gagarinstudio.co.uk
This drawing is copyright ©2021 GAGARIN Studio

SCALE 1:100
PAPER SIZE A3
PURPOSE OF ISSUE
PLANNING APPLICATION