




FIRST FLOOR PLAN
SCALE 1:50

LEGEND (DEMO):

	DENOTES ORIGINAL EXISTING WALL
	DENOTES NON-ORIGINAL EXISTING WALL
	DENOTES ENABLING/DEMOLITION WORKS ALREADY COMPLETED
	DENOTES DEMOLITION WORKS TO BE CARRIED OUT
	DENOTES EXISTING SKIRTING BOARD
	DENOTES NOT OBSERVED SKIRTING BOARD
NOTE: ALL CEILINGS AND WALLS HAVE BEEN DETERMINED BY NON-INTRUSIVE VISUAL INSPECTION.	

- NOTES
1. GENERAL:
- 1.1 DO NOT SCALE FROM THIS DRAWING. CHECK ALL DIMENSIONS AND CONDITIONS ON SITE.
- 1.2 ALL WORKS TO BE CARRIED OUT IN ACCORDANCE WITH CURRENT HEALTH & SAFETY (INCLUDING CDM) REGULATIONS. ALL WORKS TO COMPLY WITH CURRENT BRITISH STANDARDS, CODES OF PRACTICE, BUILDING REGULATIONS AND APPROPRIATE EUROPEAN STANDARDS.
- 1.3 ALL STRUCTURAL WORK IS TO BE CARRIED OUT IN ACCORDANCE WITH THE STRUCTURAL ENGINEER'S DETAILS AND CALCULATIONS.
- 1.4 PRECISE POSITIONS OF ALL FIXTURES AND FITTINGS IS SUBJECT TO CONFIRMATION ON SITE.
- 1.5 THIS DRAWING IS PRODUCED FOR PLANNING APPLICATION ONLY AND SHOULD NOT BE USED FOR ANY OTHER PURPOSES.

SCALE BAR
(1:50 @ A1)
(1:100 @ A3)

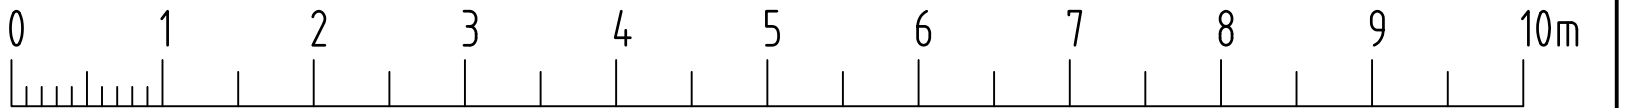

REV	DATE	DESCRIPTION	BY
DRG STATUS	PLANNING		
DRAWN BY	ISP DRAWING SOLUTIONS		

JOB TITLE	YORKSHIRE BUILDING SOCIETY 17 PICCADILLY, MANCHESTER
DRG TITLE	SCHEME D ENABLING AND DEMOLITION WORKS FIRST FLOOR PLAN

ISP Drawing Solutions		ISP DRAWING SOLUTIONS	
21 MONKS CLOSE MIDDLESEX, HA4 9HX TEL: 0044 7886116912 EMAIL: info@ispdrawingsolutions.co.uk www.ispdrawingsolutions.co.uk			
JOB NO	1192	DRG NO	D.4101
REV	/	SCALE	1:50 @ A1 1:100 @ A3
DRN	IP	DATE	06/2022