
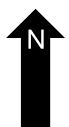
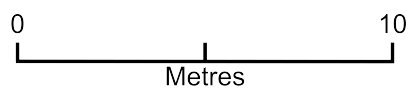


30 High Lane, M21 9DZ Site Plan

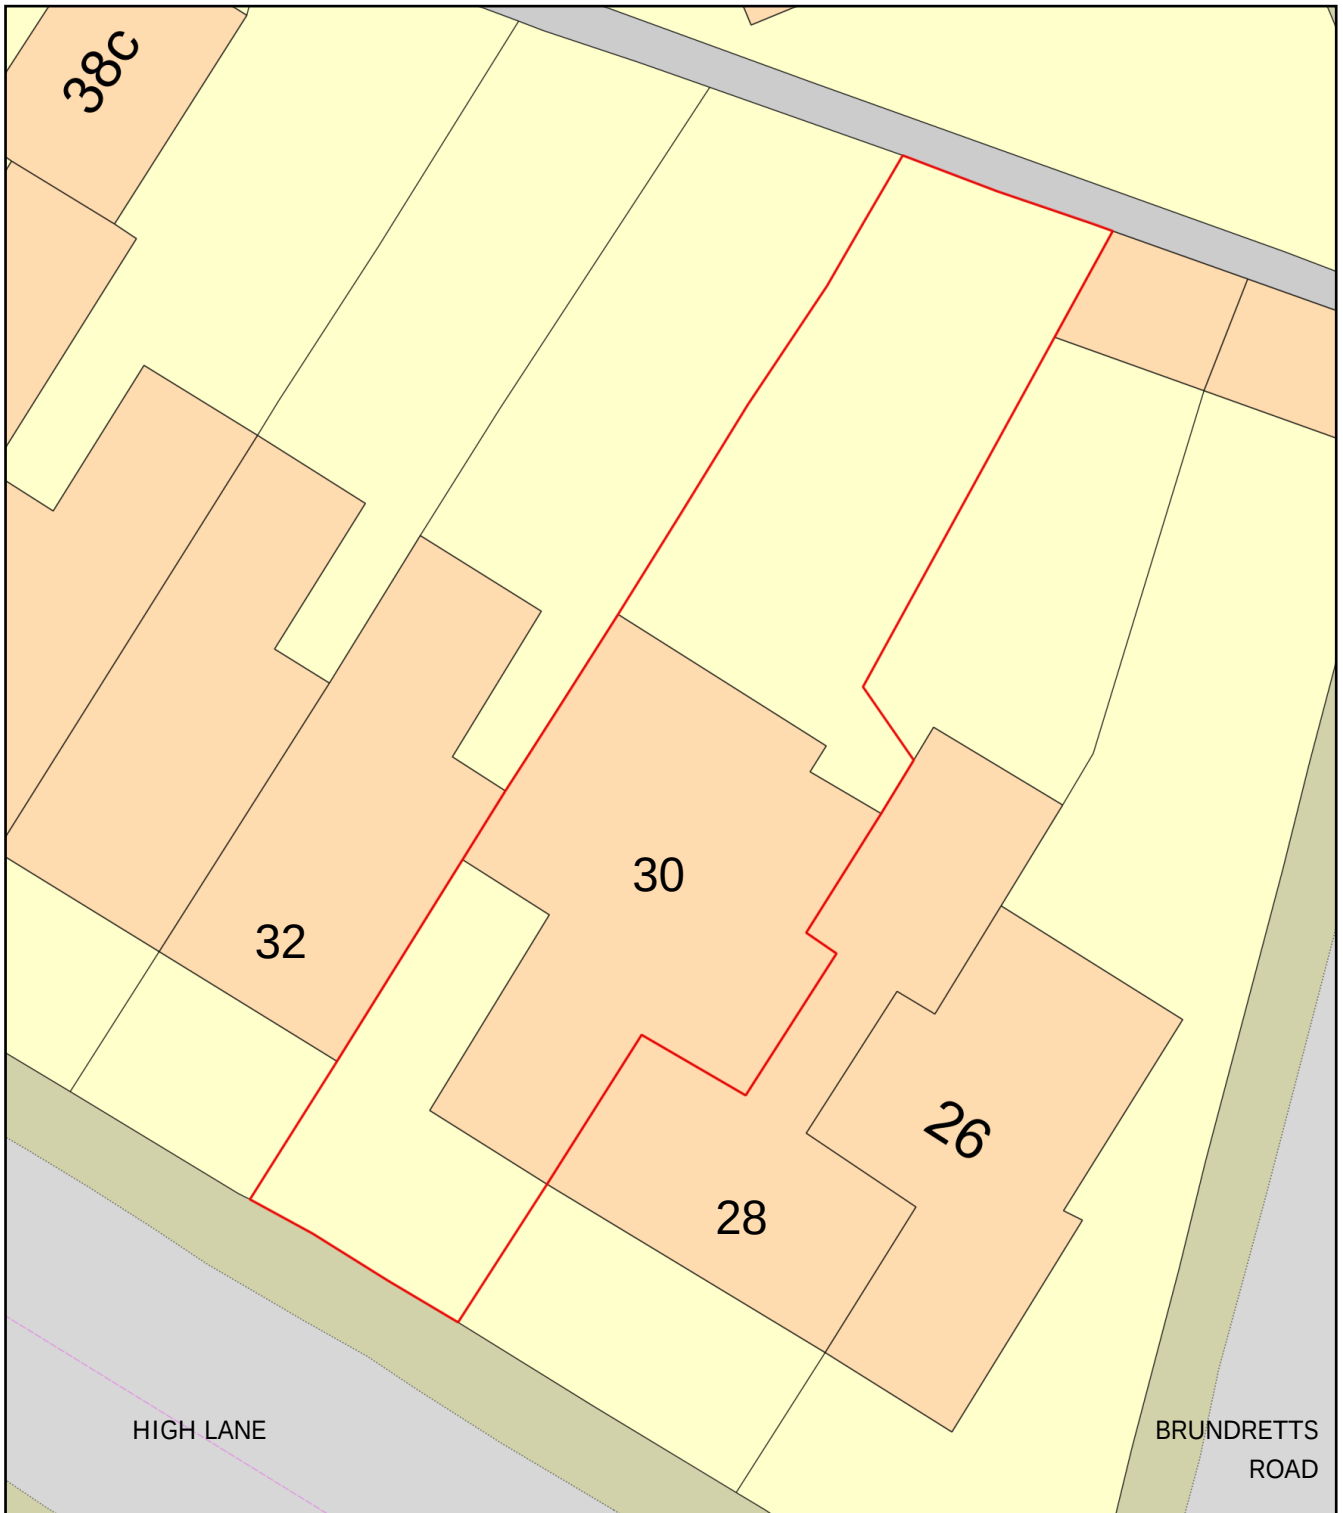

Plan Produced for: Alistair Williamson

Date Produced: 13 Jun 2022

Plan Reference Number: TQRQM22164214929858

Scale: 1:200 @ A4