


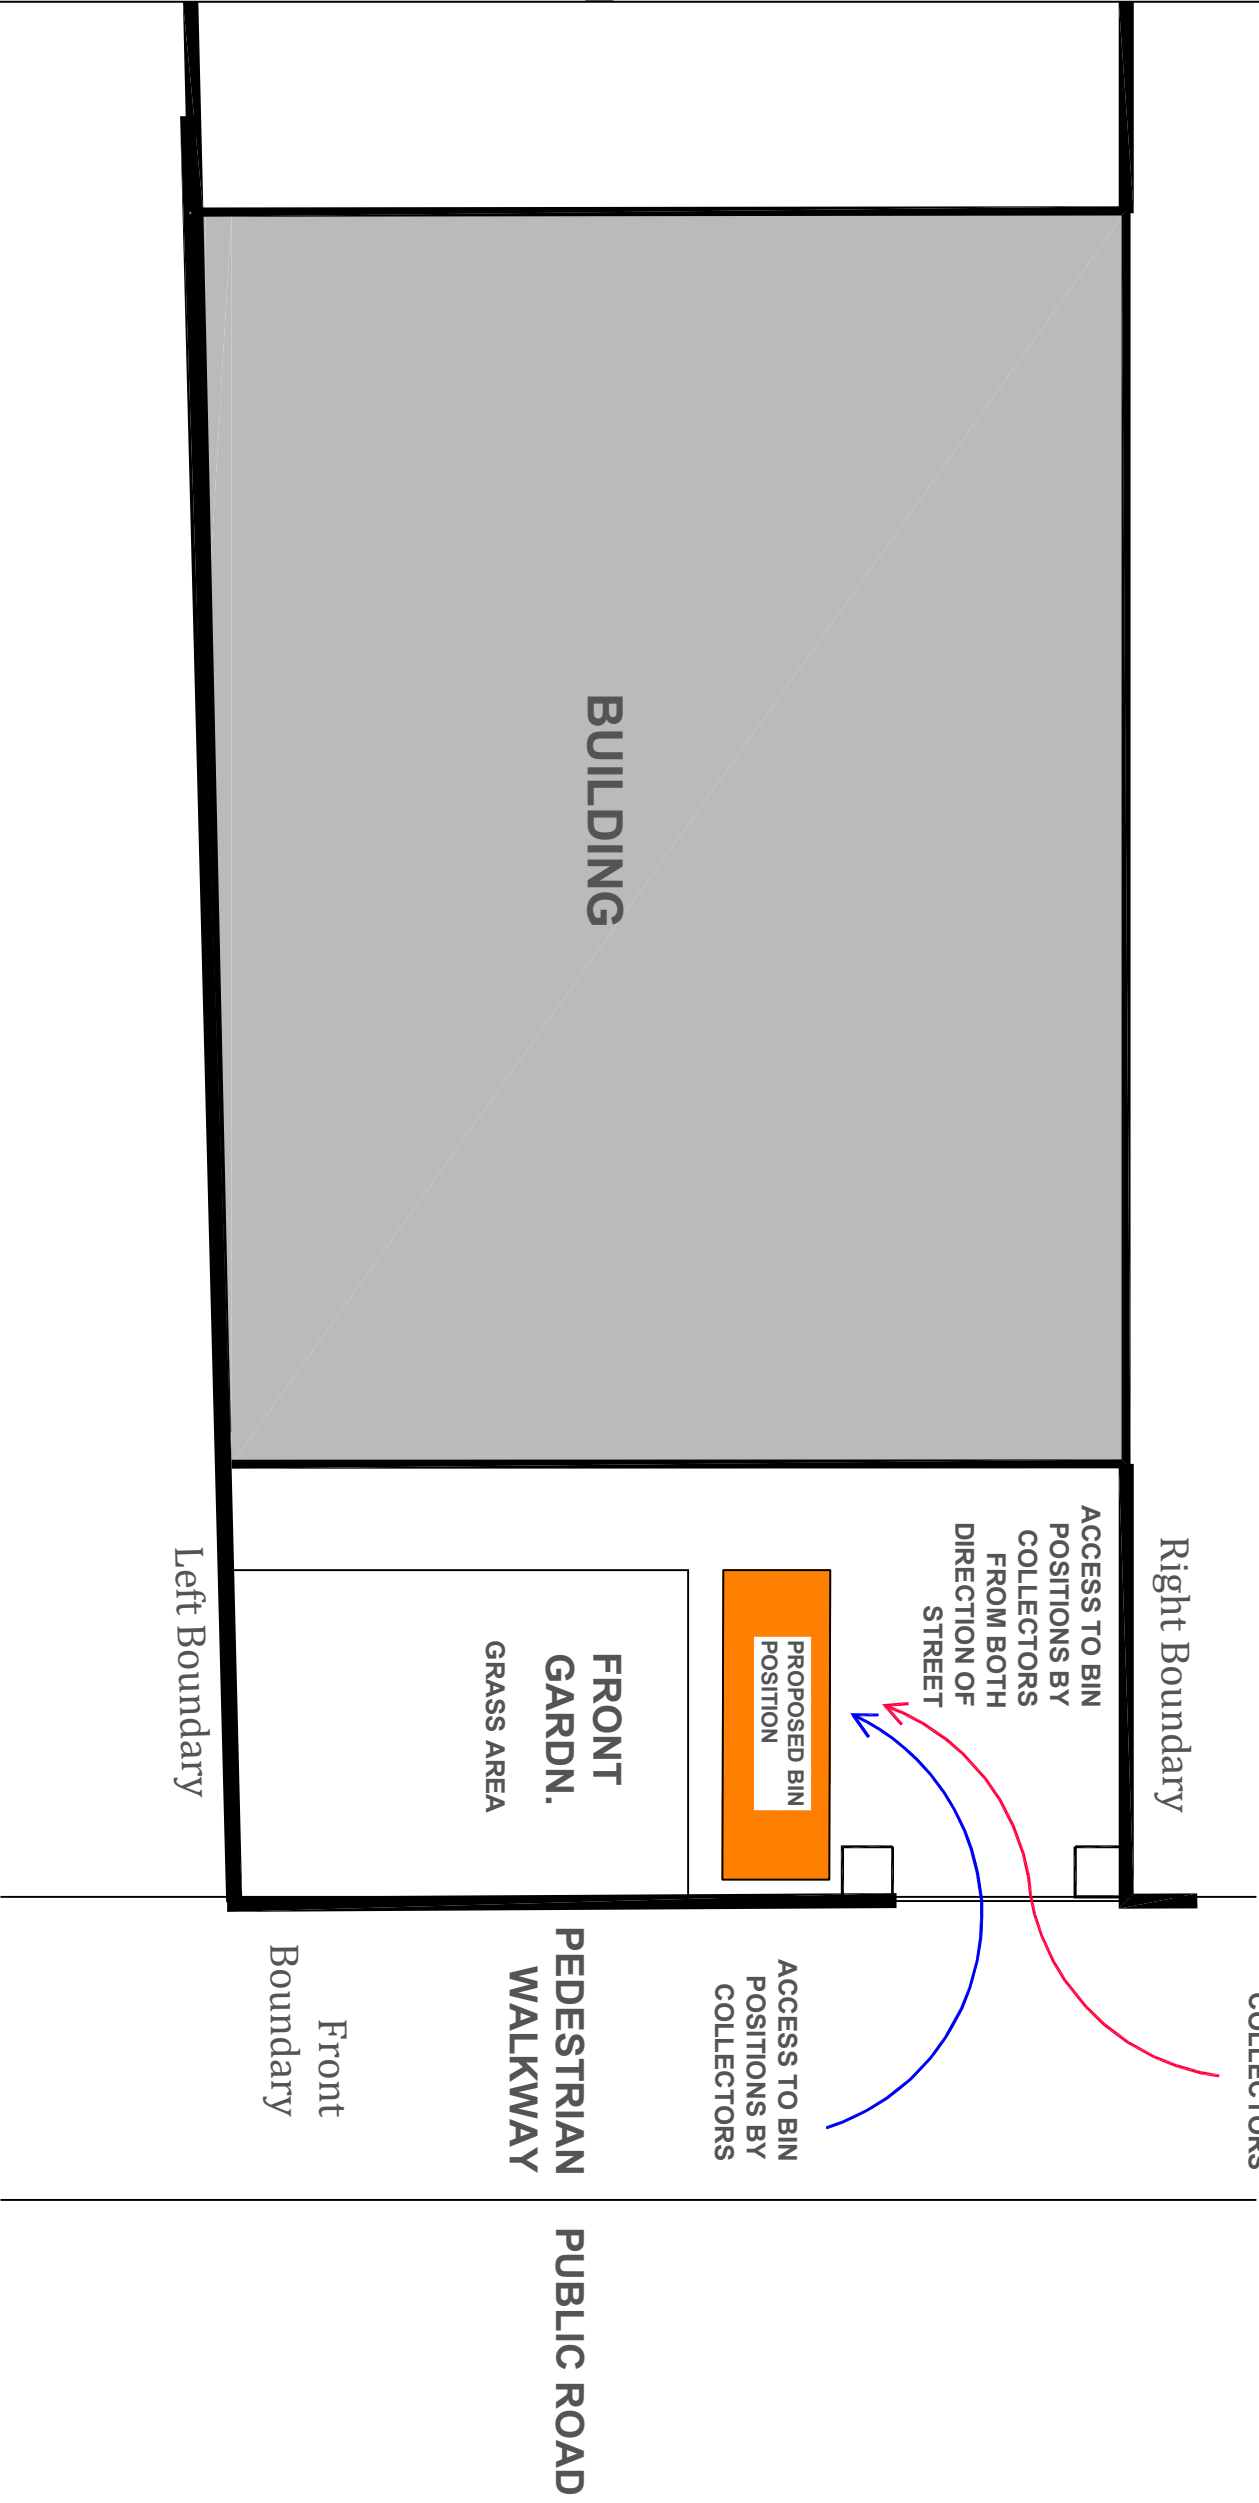

SITE PLAN SHOWING WASTE COLLECTION AND BIN POSITIONS

RESIDENTIAL RE-DESIGN

21 Goodman Street, Manchester
M9 4FD

WASTE COLLECTION AND BIN POSITION

Scale 1:100

Ref: AA2022006/07

Date: MAY 2022