
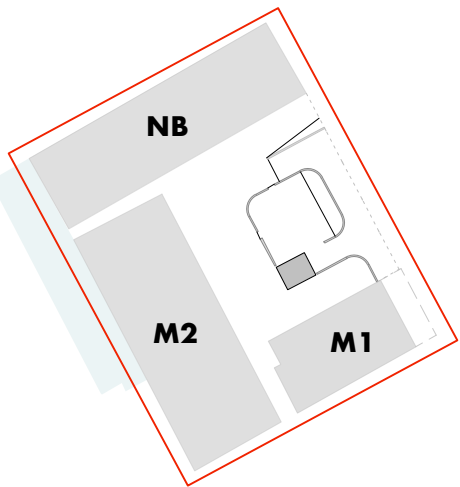


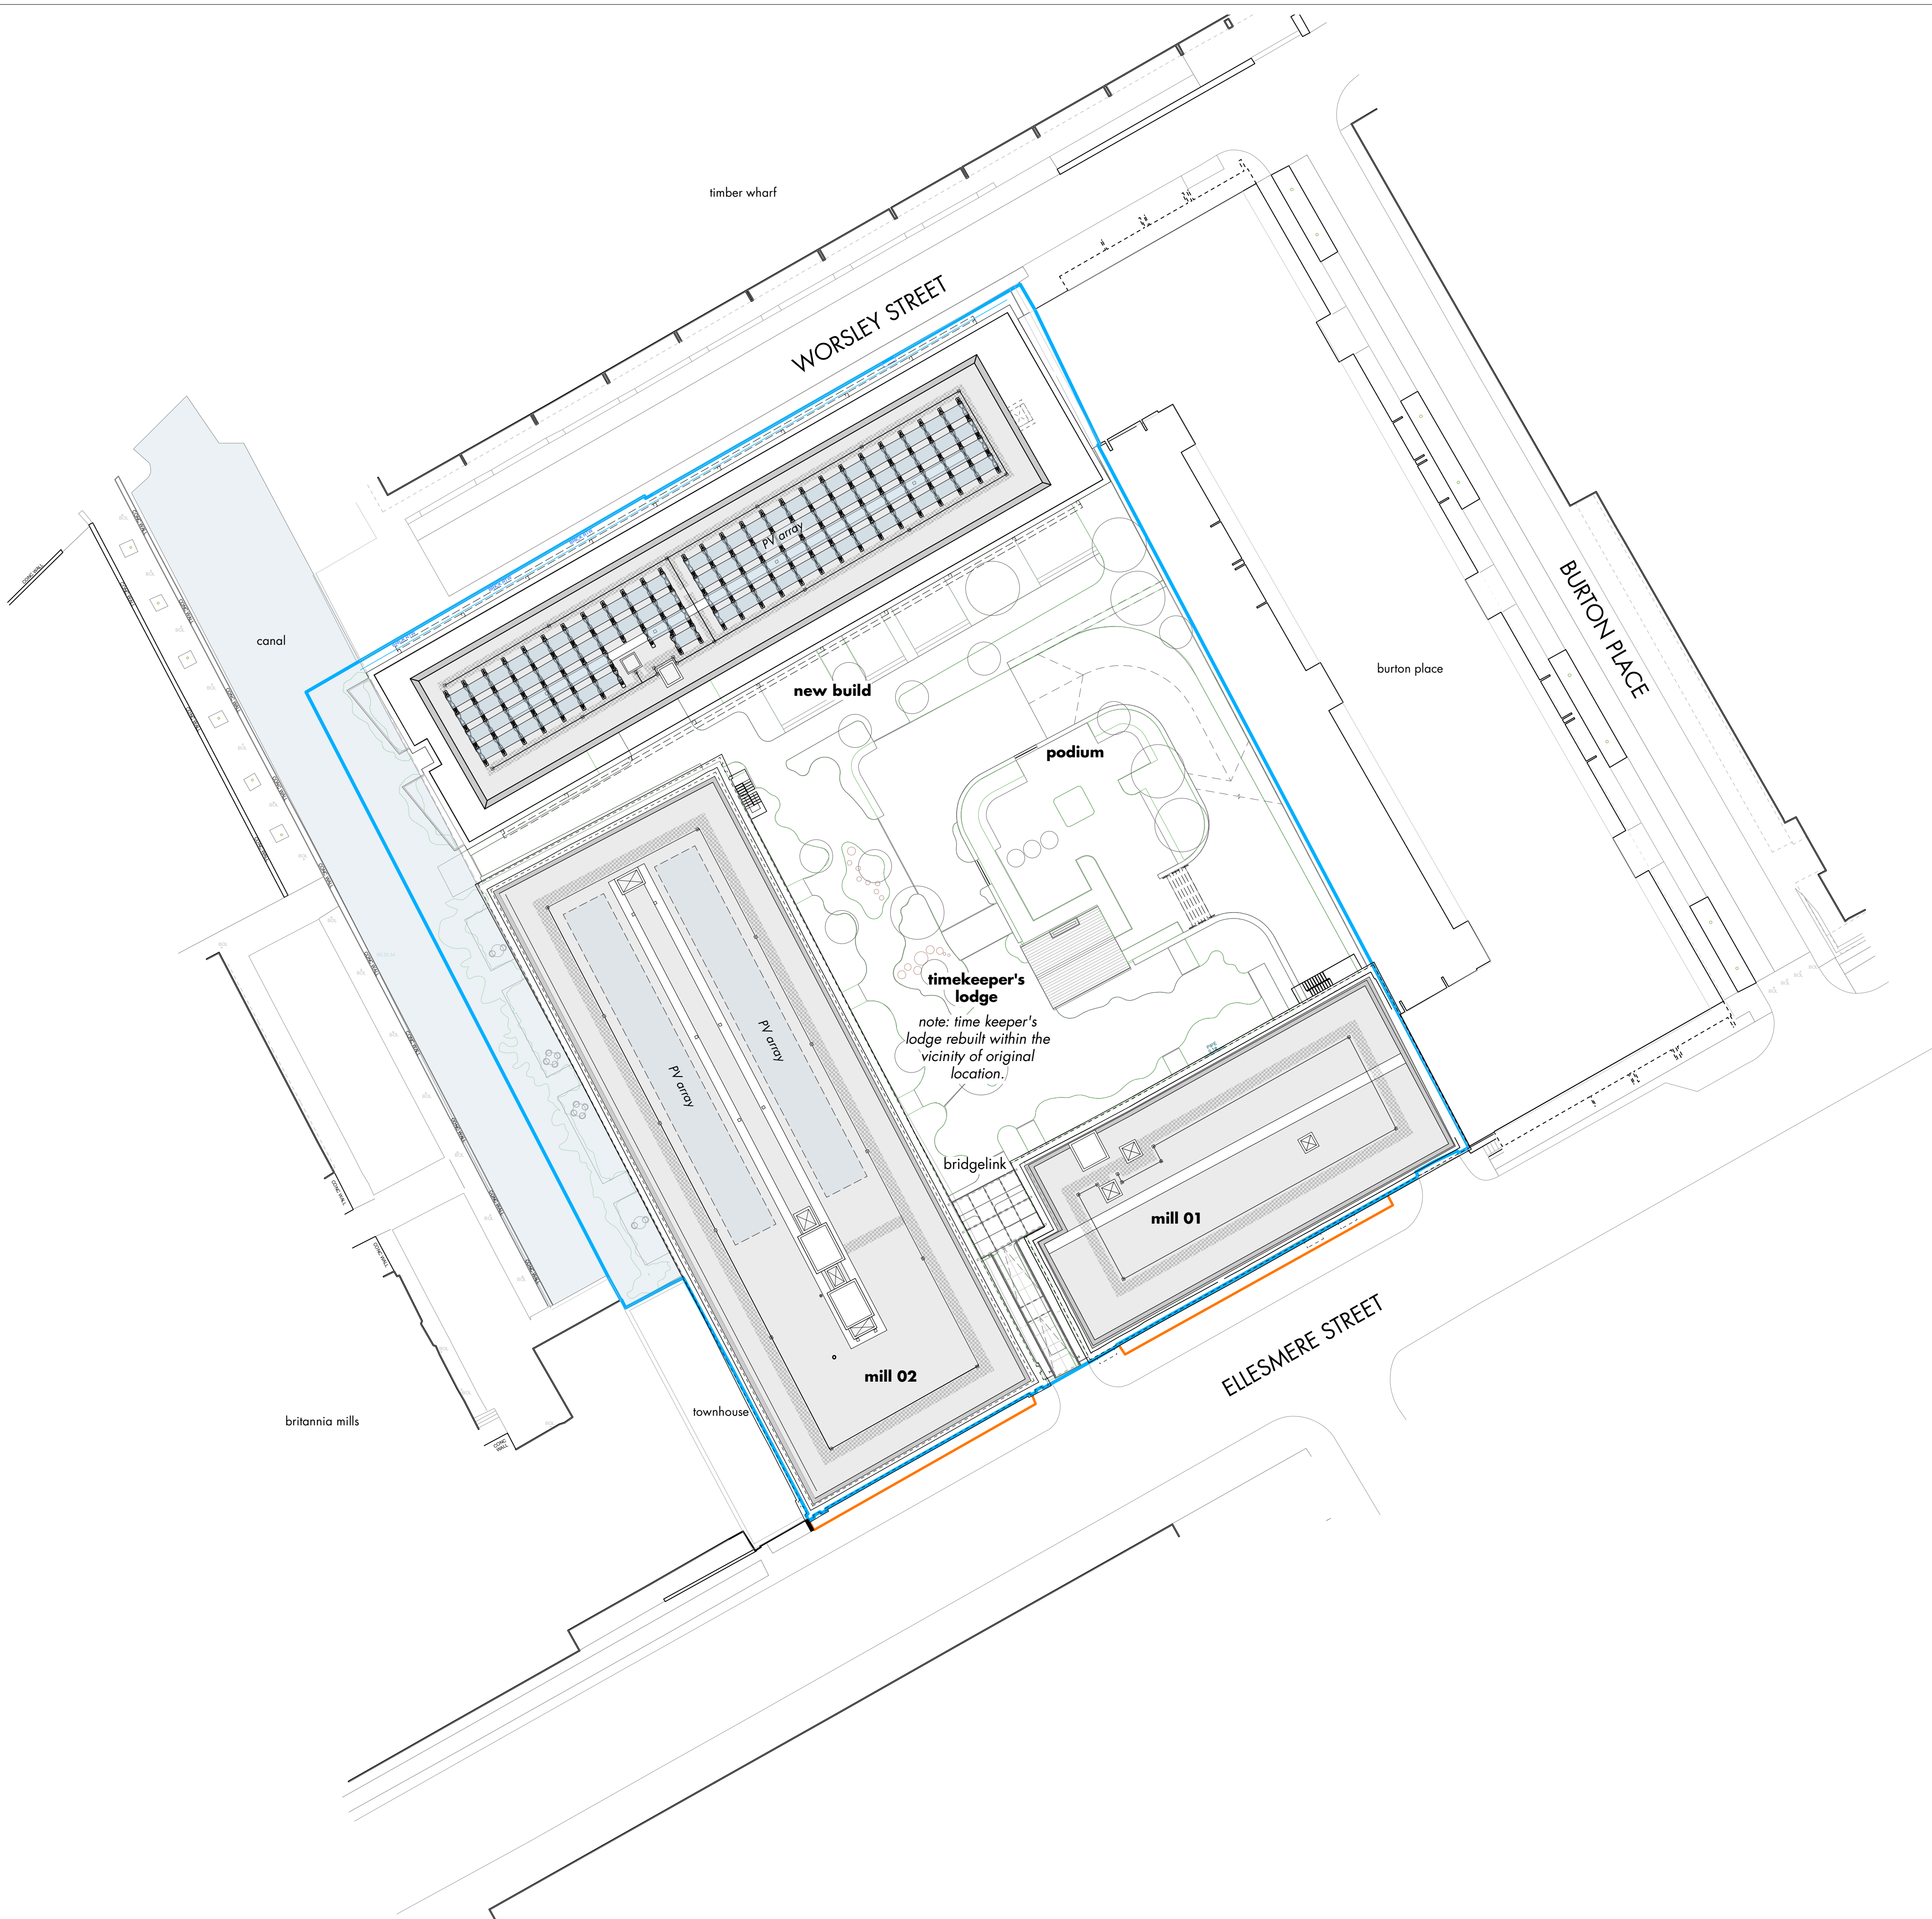

site ownership boundary

lightwell boundary

references

GA plans
mills ref: TM-SKM-MX-C1-DR-A-00100 > onwards
new build: TM SKM [00] 131 > onwards

note: for landscape refer to drawings by exterior architecture

P01 • updated to reflect revised design for S73 application	09 06 22 • mj • ms
e • tender issue - penthouse locations added to plan	10 10 18 • cy • mj
d • tender issue - general update	27 06 18 • ek • cy
c • note about timekeeper's lodge updated	09 05 18 • cy • mdj
b • lightwell added to ownership line	13 04 18 • ek • cy
a • ownership line added	05 12 17 • aj • cy
- • draft issue	09 11 17 • cy • ek

rev • description

issued • drawn • checked

shedkm

+44 (0)151 709 8211
+44 (0)207 253 8881

project	talbot mill
client	capital & centric
drawing number	TM SKM [00] 021 P01
scale	1:250 @ a1
status	stage 03

proposed site plan

do not scale from this drawing • all dimensions are to be set out and checked on site prior to starting construction • any discrepancy found between information given on this drawing and that given elsewhere or recorded on site shall be brought to the attention of the project architect immediately