




EASTLAND ARENA LIMITED

CO-OP LIVE

15557 – Level 5 Signage



Monday, 29 November

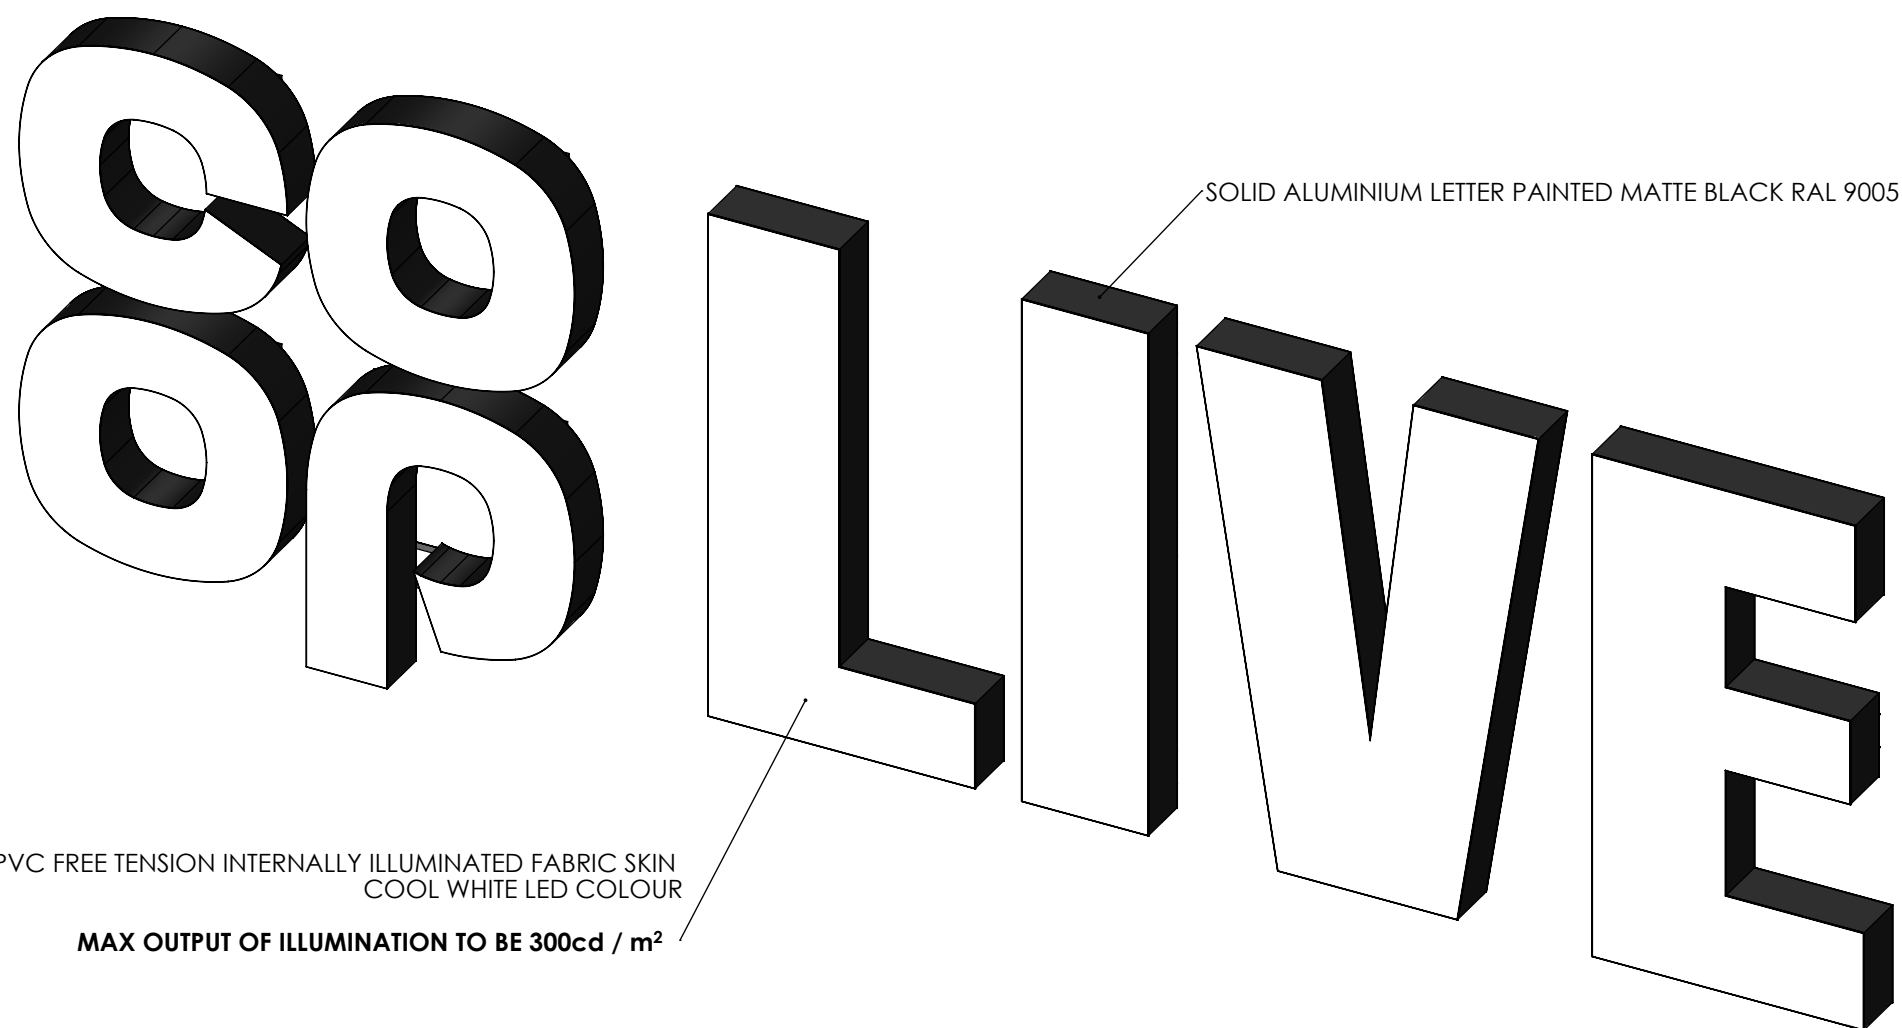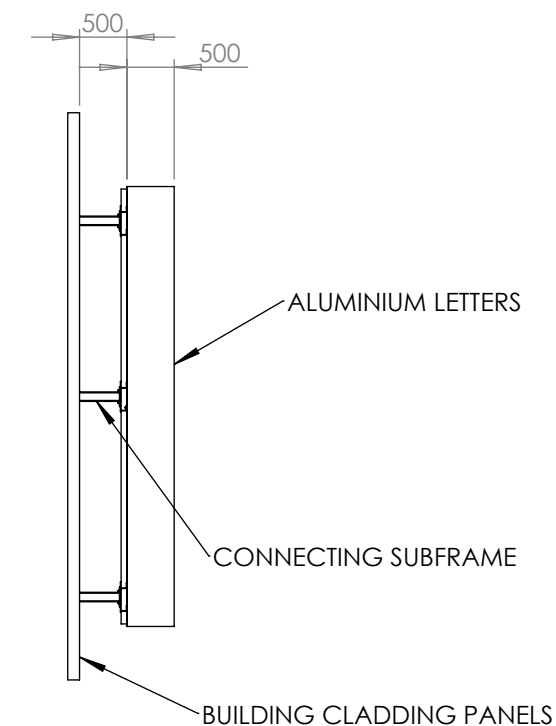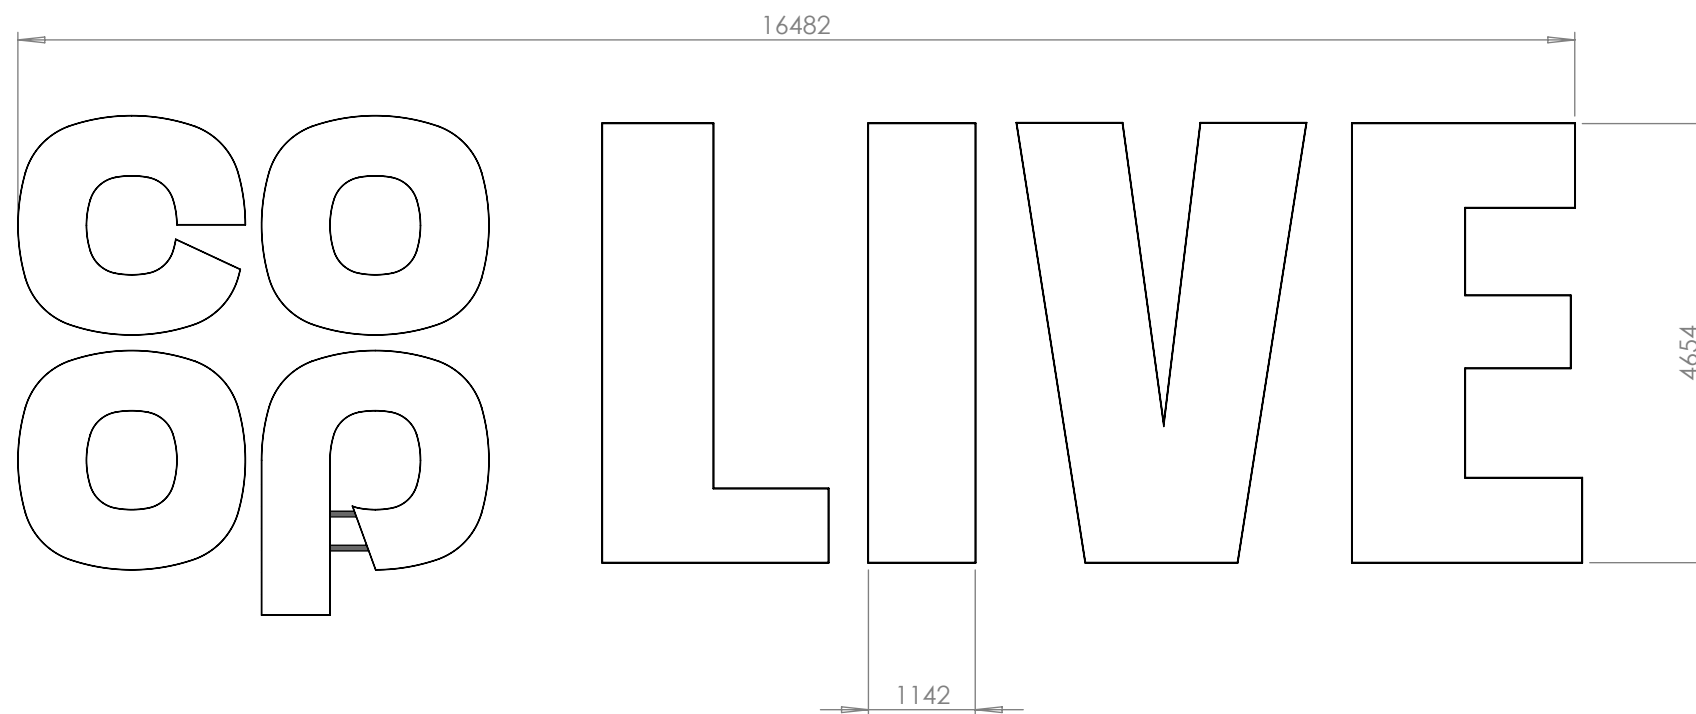

Level 5 - COOP LIVE Letters

Large fully face illuminated built up individually illuminated letters compromising of the following:

- Aluminium extrusion with tensioned WHITE PVC faces
- 500mm deep painted matt black shroud (RAL 9005) to each letter to create depth of built up letters
- SHS internal support frame hidden within body of each letter with connection plates for mounting onto protruding lugs through cladding

Illumination - Static White LED:

- Super High Output static White LED's (Max Output 300cd sq/m)
- All modules to be securely to solid ACM backing letters mounted to the rear the face of the white PVC tensioned face. All connections between module to be made using 3M gel connectors.

Measurements:

- Overall dimensions 16.5m (w) x 4.7m (h)

Fixing Method:

- Solid aluminium backing plates to rear of letters mechanically fixed to protruding lugs with plates.


Vinyl NA

Paint Matte Black RAL 9005


Print NA

Scale 1 : 80

Rev 0

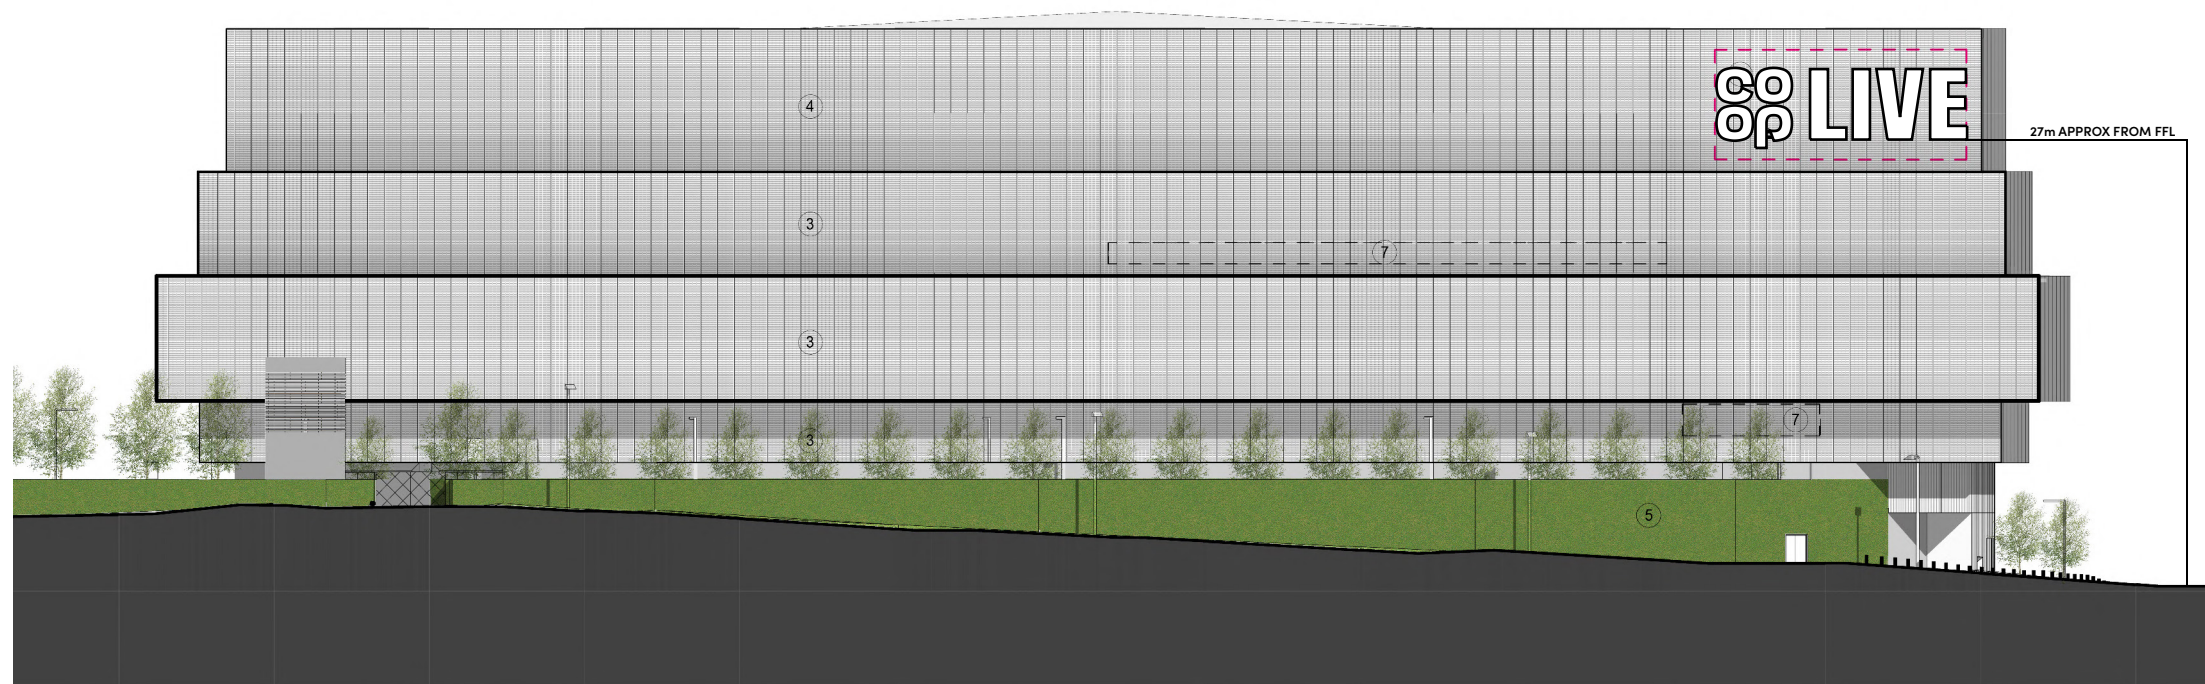

East Elevation

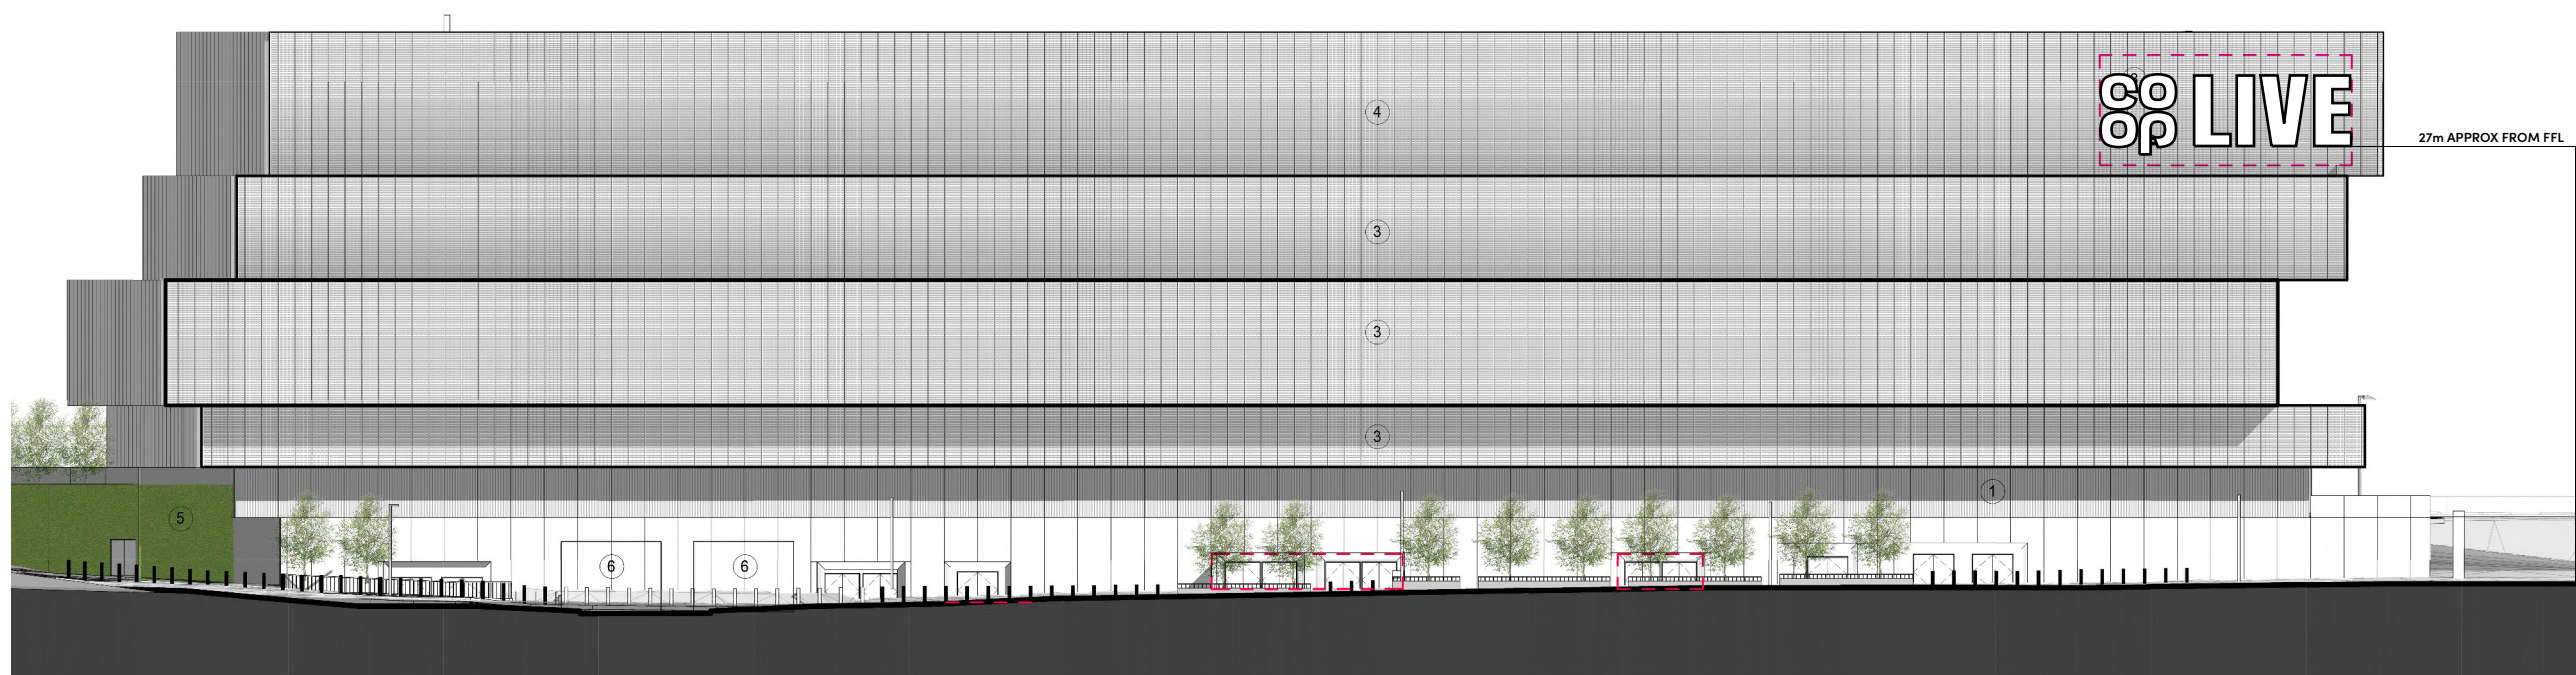

North Elevation

Level 5 - COOP LIVE Letters

Large fully face illuminated built up individually illuminated letters compromising of the following:

- Aluminium extrusion with tensioned WHITE PVC faces
- 500mm deep painted matt black shroud (RAL 9005) to each letter to create depth of built up letters
- SHS internal support frame hidden within body of each letter with connection plates for mounting onto protruding lugs through cladding

Illumination - Static White LED:

- Super High Output static White LED's (Max Output 300cdl sq/m)
- All modules to be securely to solid ACM backing letters mounted to the rear the face of the white PVC tensioned face. All connections between module to be made using 3M gel connectors.

Measurements:

- Overall dimensions 16.5m (w) x 4.7m (h)

Fixing Method:

- Solid aluminium backing plates to rear of letters mechanically fixed to protruding lugs with plates.


Vinyl NA

Paint Matte Black RAL 9005


Print NA

Scale 1 : 500



Rev 0

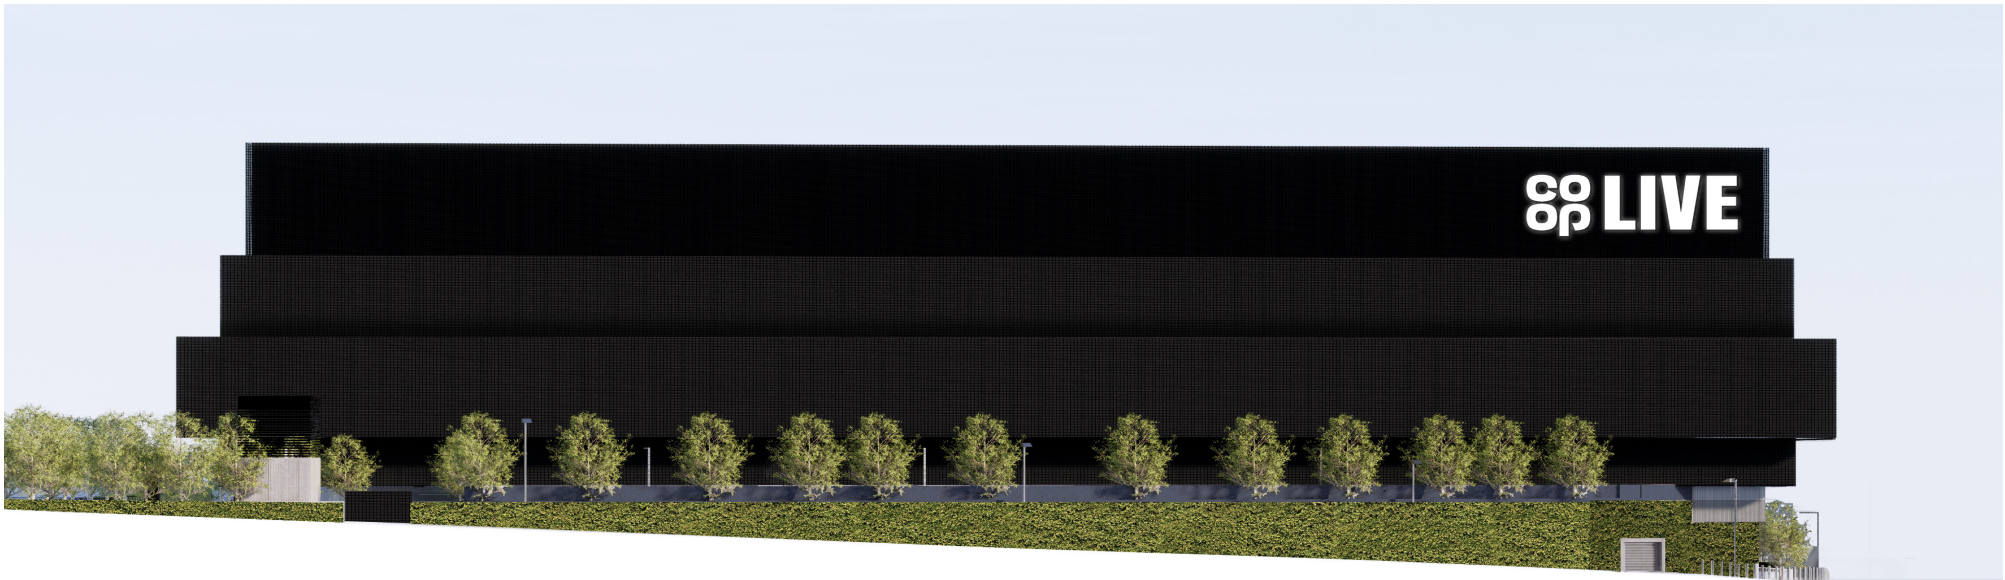

East

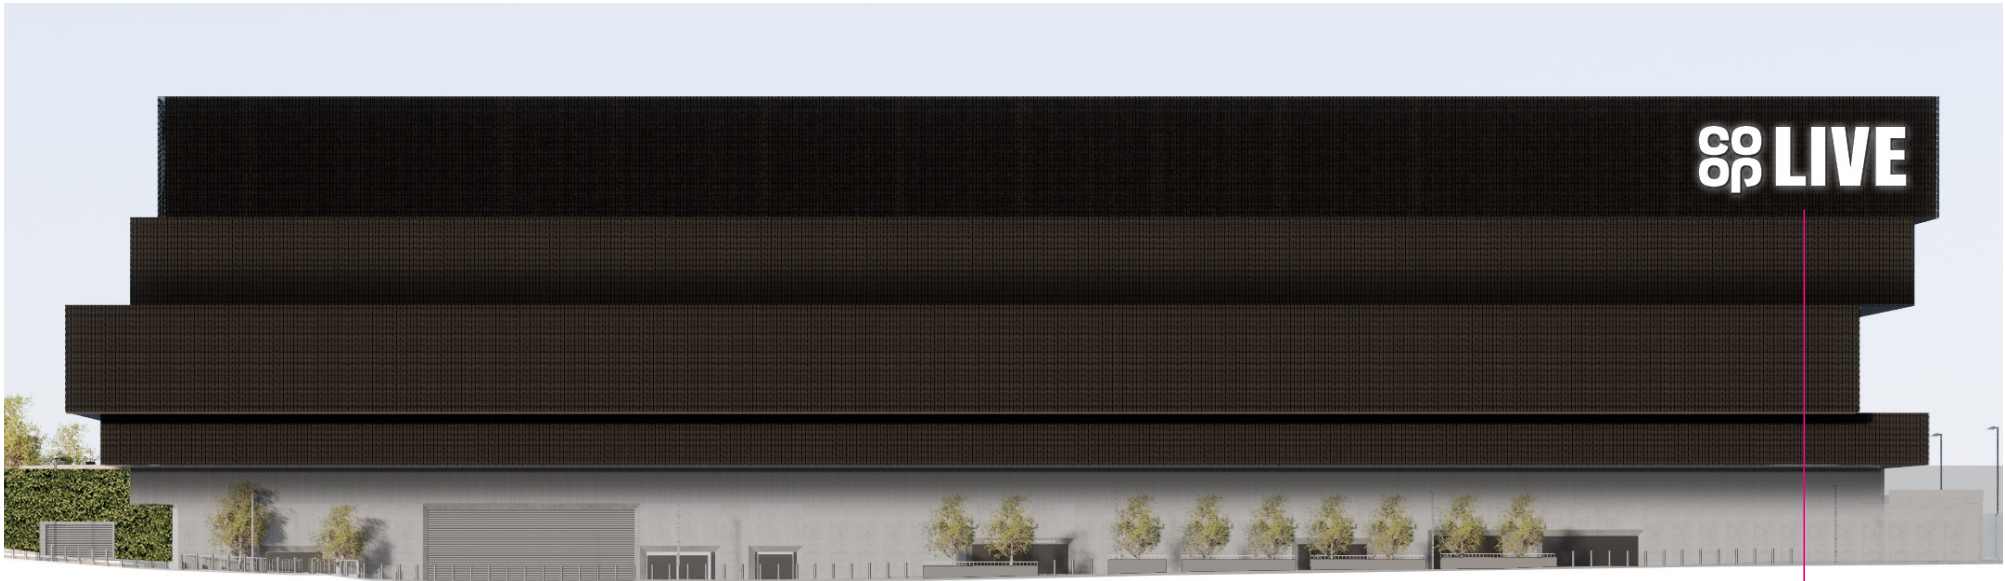

North

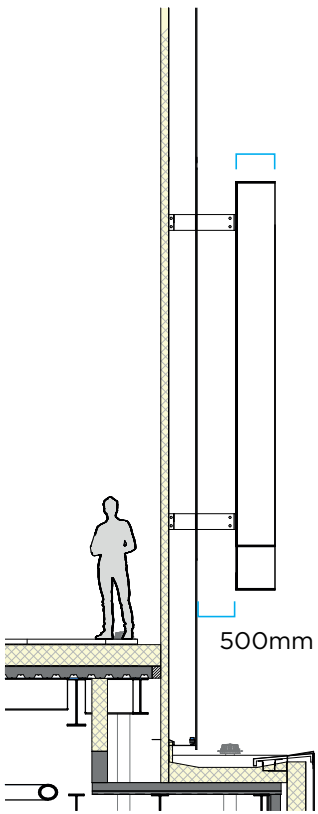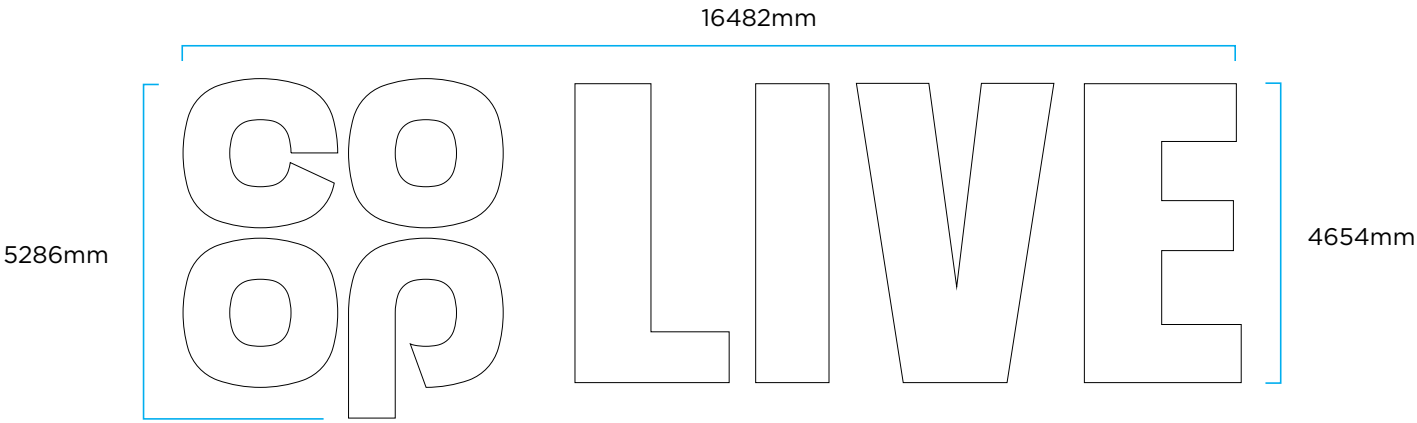

Level 5 - COOP LIVE Letters

Large fully face illuminated built up individually illuminated letters comprising of the following:

- Aluminium extrusion with tensioned WHITE PVC faces
- 500mm deep painted matt black shroud (RAL 9005) to each letter to create depth of built up letters
- SHS internal support frame hidden within body of each letter with connection plates for mounting onto protruding lugs through cladding

Illumination - Static White LED:

- Super High Output static White LED's (Max Output 300cdl sq/m)
- All modules to be securely to solid ACM backing letters mounted to the rear the face of the white PVC tensioned face. All connections between module to be made using 3M gel connectors.

Measurements:

- Overall dimensions 16.5m (w) x 4.7m (h)

Fixing Method:

- Solid aluminium backing plates to rear of letters mechanically fixed to protruding lugs with plates.

Vinyl NA

Paint Matte Black RAL 9005

Print NA

Scale NA

Rev 0



Level 5 – COOP LIVE Letters

Large fully face illuminated built up individually illuminated letters compromising of the following:

- Aluminium extrusion with tensioned WHITE PVC faces
- 500mm deep painted matt black shroud (RAL 9005) to each letter to create depth of built up letters
- SHS internal support frame hidden within body of each letter with connection plates for mounting onto protruding lugs through cladding

Illumination – Static White LED:

- Super High Output static White LED's (Max Output 300cdl sq/m)
- All modules to be securely to solid ACM backing letters mounted to the rear the face of the white PVC tensioned face. All connections between module to be made using 3M gel connectors.

Measurements:

- Overall dimensions 16.5m (w) x 4.7m (h)

Fixing Method:

- Solid aluminium backing plates to rear of letters mechanically fixed to protruding lugs with plates.

Vinyl NA

Paint Matte Black RAL 9005

Print NA

Scale NA

Rev 0