



Front Elevation

1 : 100



Side Elevation 1

1 : 100



Rear Elevation


1 : 100



Side Elevation 2

1 : 100

E	Note added for planning	JOB	ARAN	21/07/2022
D	Issued for Planning	JOB	ARAN	21/04/2022
C	Draft Planning Issue	JOB	ARAN	07/04/2022
B	Issued for Comment	JOB	ARAN	04/04/2022
A	Issued for comment	JOB	ARAN	28/03/2022
Rev	Description	Drawn	Issued	Date

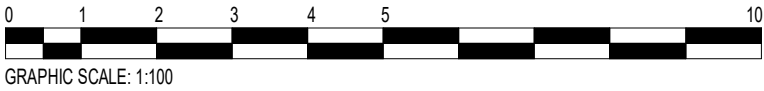

GRAPHIC SCALE: 1:100

247 Brooklands Road

First Issue

Mike & Sue Silk

Proposed Elevations

Job Ref.

Drawing No.

Revision

3815

3001

E

Date:

21/07/2022

Scale:

1 : 100 @ A3



Moss House | Moss Lane | Altrincham | Cheshire | WA15 8GZ

+44 (0) 161 660 4420

www.arangroup.com | office@arangroup.com

This drawing is to be read in conjunction with all relevant drawings. The main contractor is to interpret the requirements in relationship to the site conditions encountered and as agreed with the Building Control officer. All dimensions and sizes to be verified on site, any discrepancies to be reported to the client / project manager. These annotations were prepared for planning and / or building control submission only. This drawing and design is the (© 2022) property of Aran Property Consultants Limited, and should not be reproduced without written permission.