
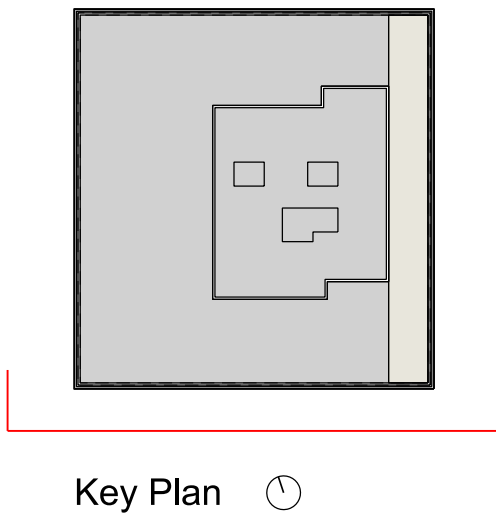


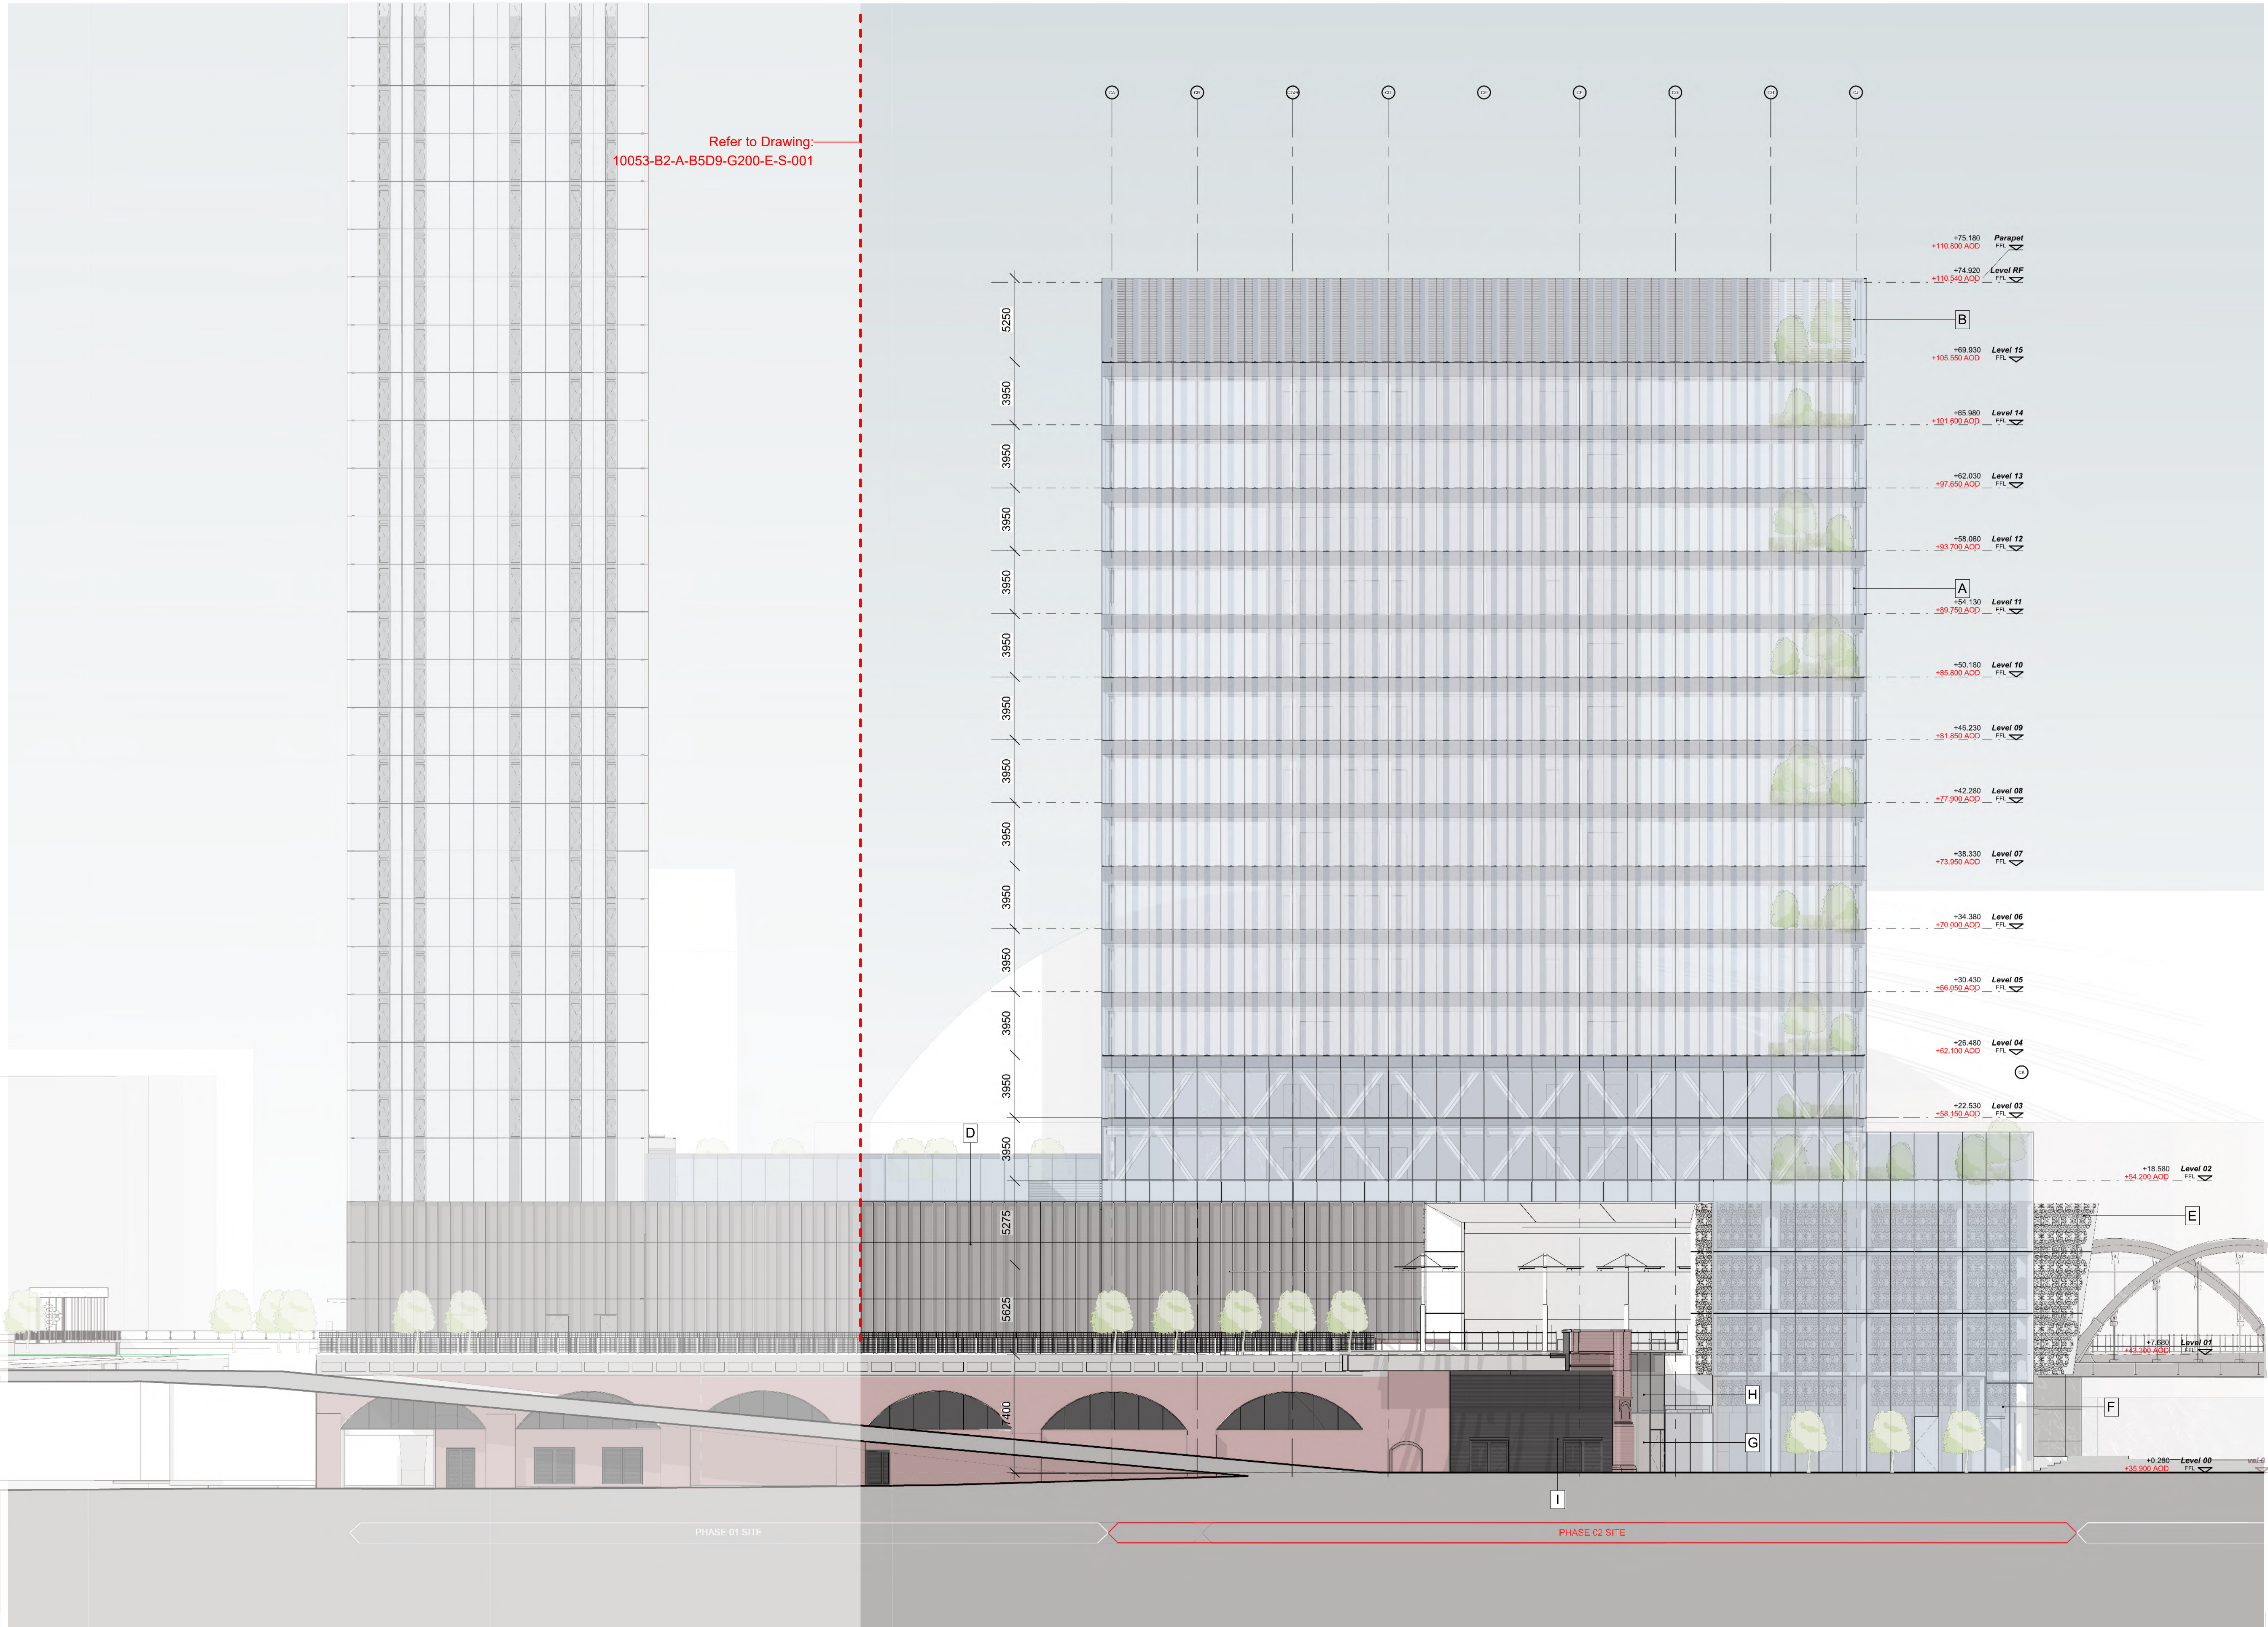

MATERIALS KEY

- A Aluminium unitised cladding system with ceramic fritting (subject to orientation)
- B Full height glazed screen with ceramic fritting (subject to orientation)
- C Clear glass louvres
- D Perforated metal screen to level 01 service yard
- E Encapsulation precast decorative panels
- F Clear glass curtain walling
- G Opaque glass curtain walling
- H Metal infill panels
- I Aluminium louvres

This drawing is copyright Do not scale off dimensions. All dimensions to be checked on site by contractor. Contractor to report any dimensional discrepancies, errors or omissions prior to commencing on site.	Rev	Date	Description	Rev	Date	Description	Rev	Date	Description	North	Project Title Former Bauer Millet Site Drawing Title Building 3 - South Elevation	Status		Planning		MANCHESTER Riverside, 4 Commercial St Manchester M15 4RD +44 (0)161 835 2342 www.simpsonhaugh.com LONDON 2-8 Roberts Place London EC1R 8BS +44 (0)20 7549 4000 mail@simpsonhaugh.com		
	00	17-03-2017	Planning Issue									Scale	1:400 @ A3	1:200 @ A1	Date		March 2017	
	01	30-04-2020	Minor Material Amendment Application									Job No	10053	Drawing No	10053-B3-A-B5D9-G200-E-S-001		Revision	05
	02	29-05-2020	Minor Material Amendment Application															
	03	12-06-2020	Minor Material Amendment Application															
	04	15-12-2020	Non-Material Amendment Application															
	05	04-04-2022	Minor Material Amendment Application															