


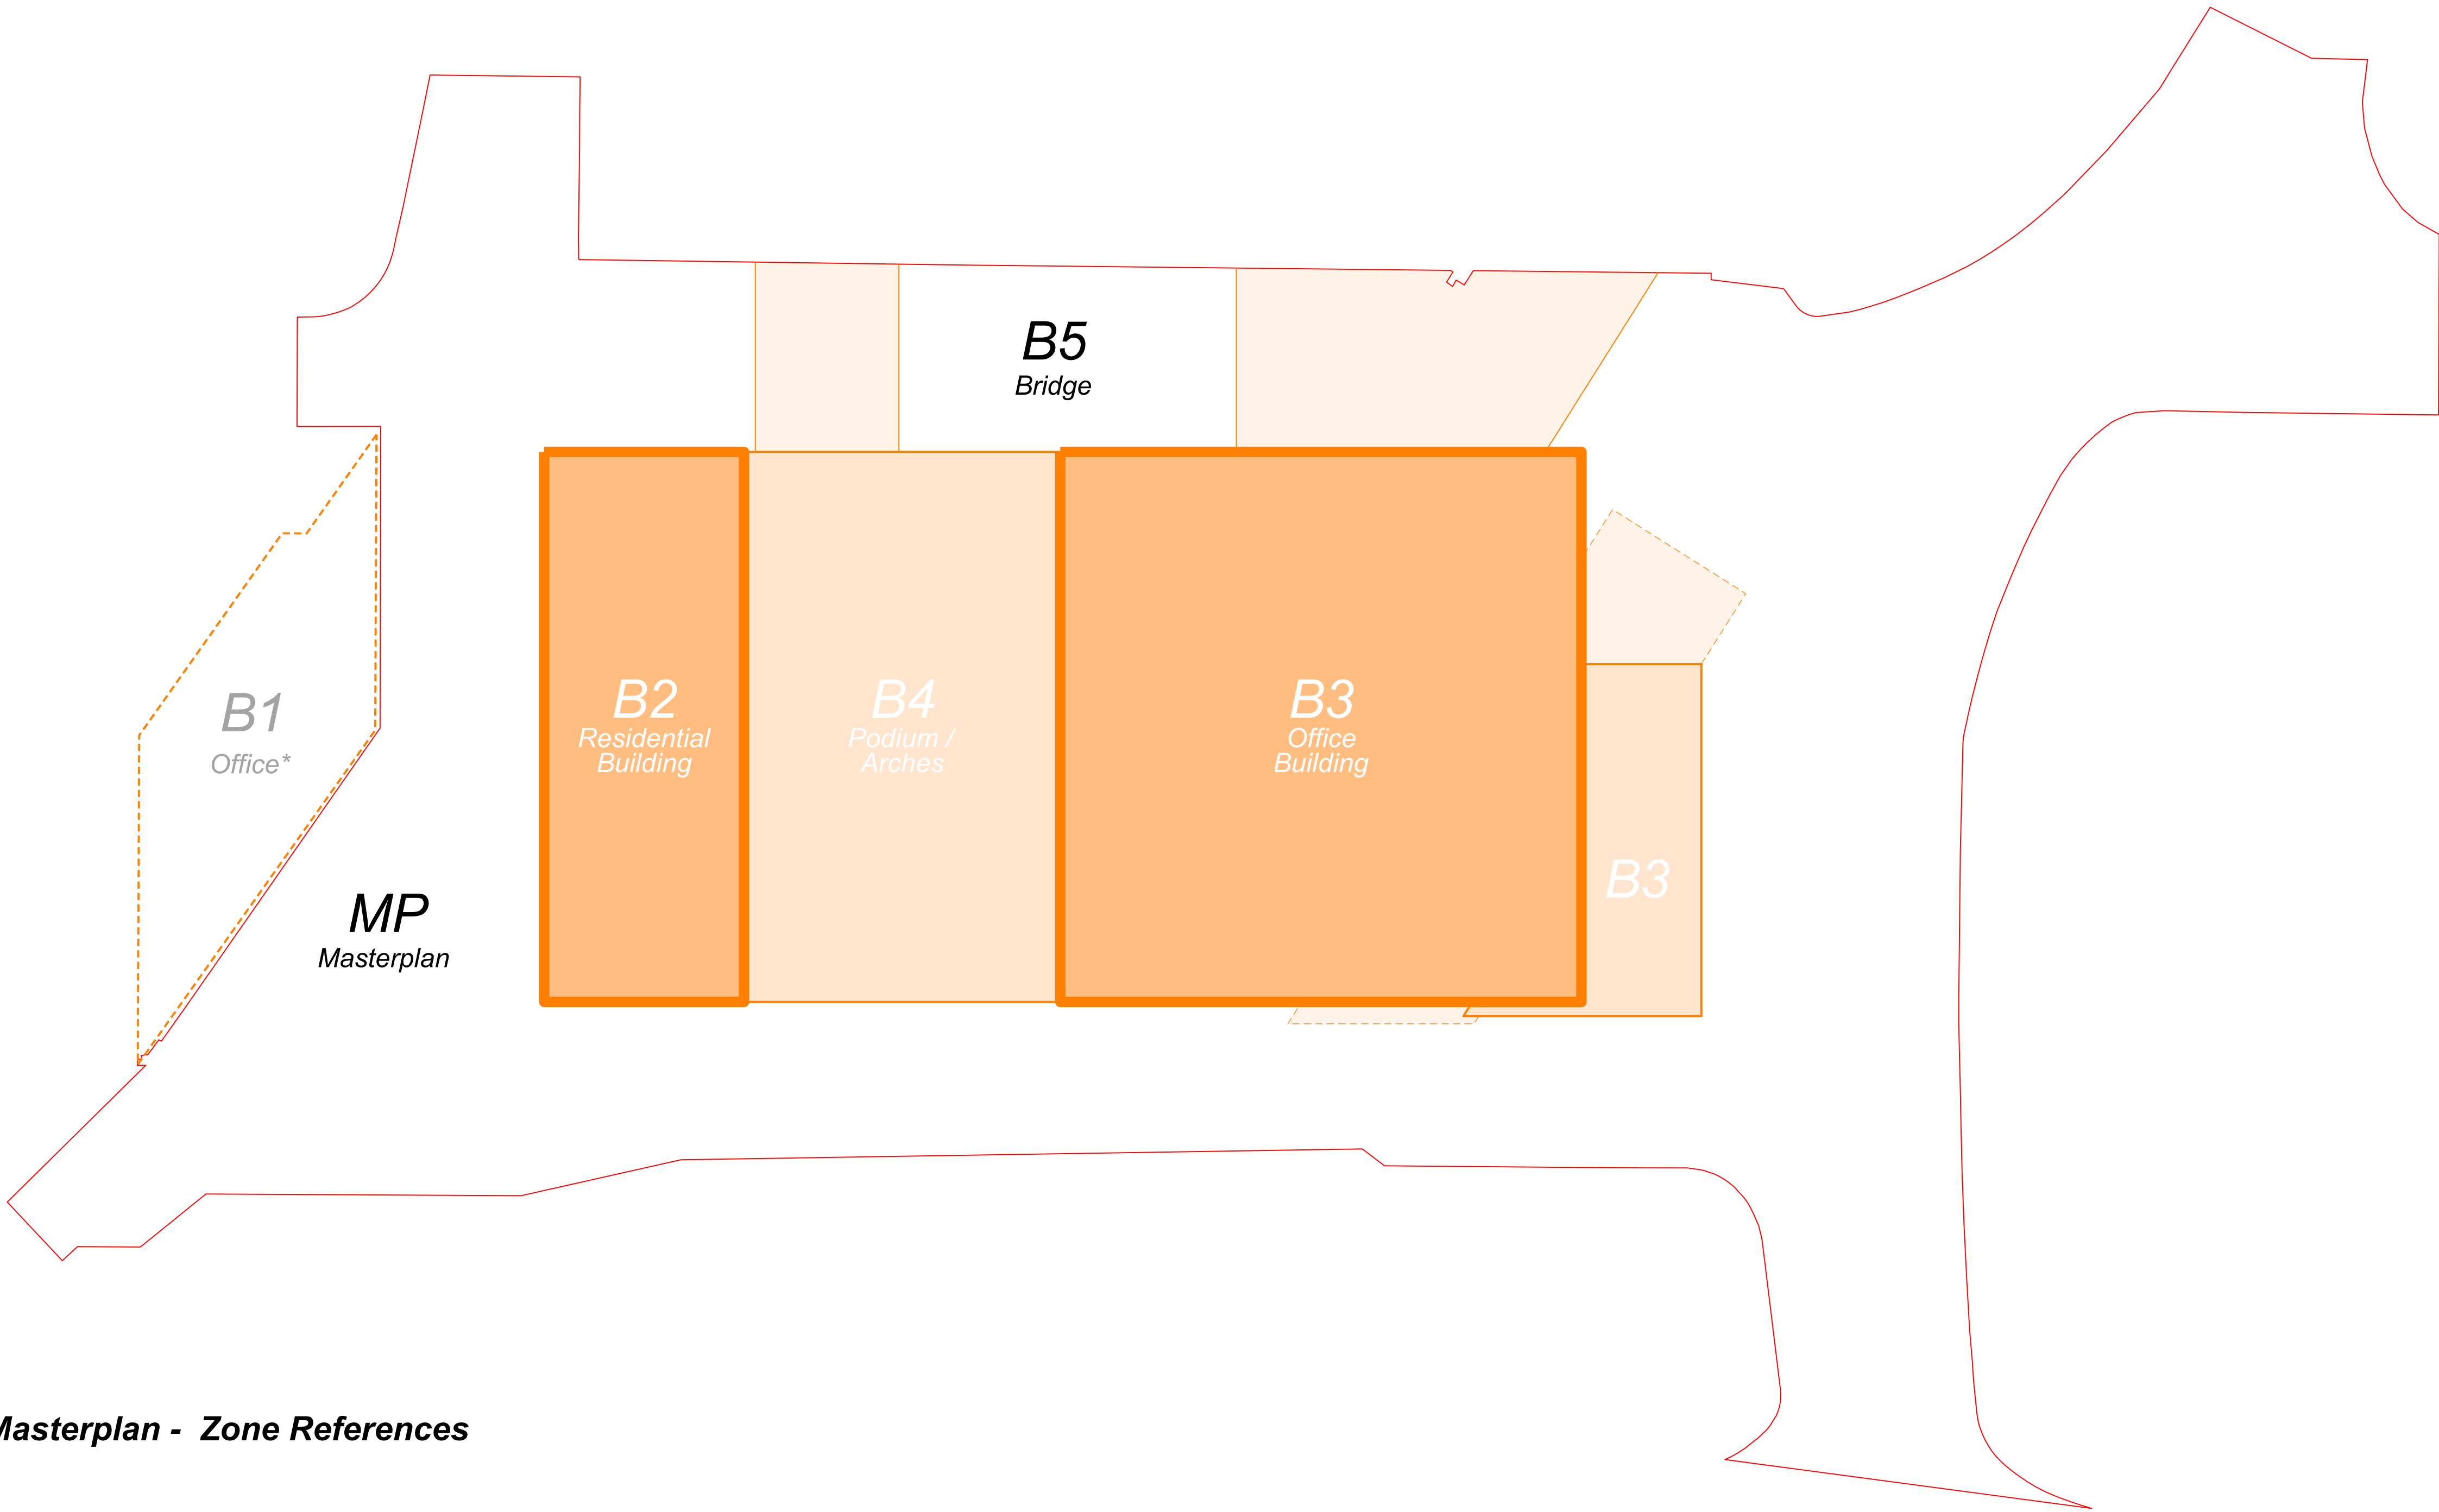

Masterplan - Zone References

MP - Masterplan
Site wide drawings

B1 - Office
*(building subject to extant 2005 Planning Permission) not part of this scheme or application

B2 - Residential
Residential Tower

B3 - Office Building
Typical office - including triangular office entrance building

B4 - Podium / Arches
Zone comprising listed arches and new podium structure around service yard

B5 - Bridge
Zone comprising listed bridge and south elevation of Manchester Central

This drawing is copyright Do not scale off dimensions. All dimensions to be checked on site by contractor. Contractor to report any dimensional discrepancies, errors or omissions prior to commencing on site.	Rev/	Date	Description	Rev/	Date	Description	Rev/	Date	Description	North 	Project Title	Status			 MANCHESTER Riverside, 4 Commercial St Manchester M15 4BG +44 (0)161 835 2345 www.simpsonhaugh.com LONDON 54 Roberts Place London EC1R 1BB +44 (0)20 7549 4303 mail@simpsonhaugh.com
	00	17-03-2017	Planning Issue								Former Bauer Millet Site	Planning			
	01	04-04-2022	Minor Material Amendment Application									Scale	Date		
												1:750 @ A3 / 1:375 @ A1 March 2017			
												Job No	Drawing No	Revision	
												10053	10053-MP-A-B5D9-F900-P-AL-001	01	
											Drawing Title	MASTERPLAN - ZONING DIAGRAM			