


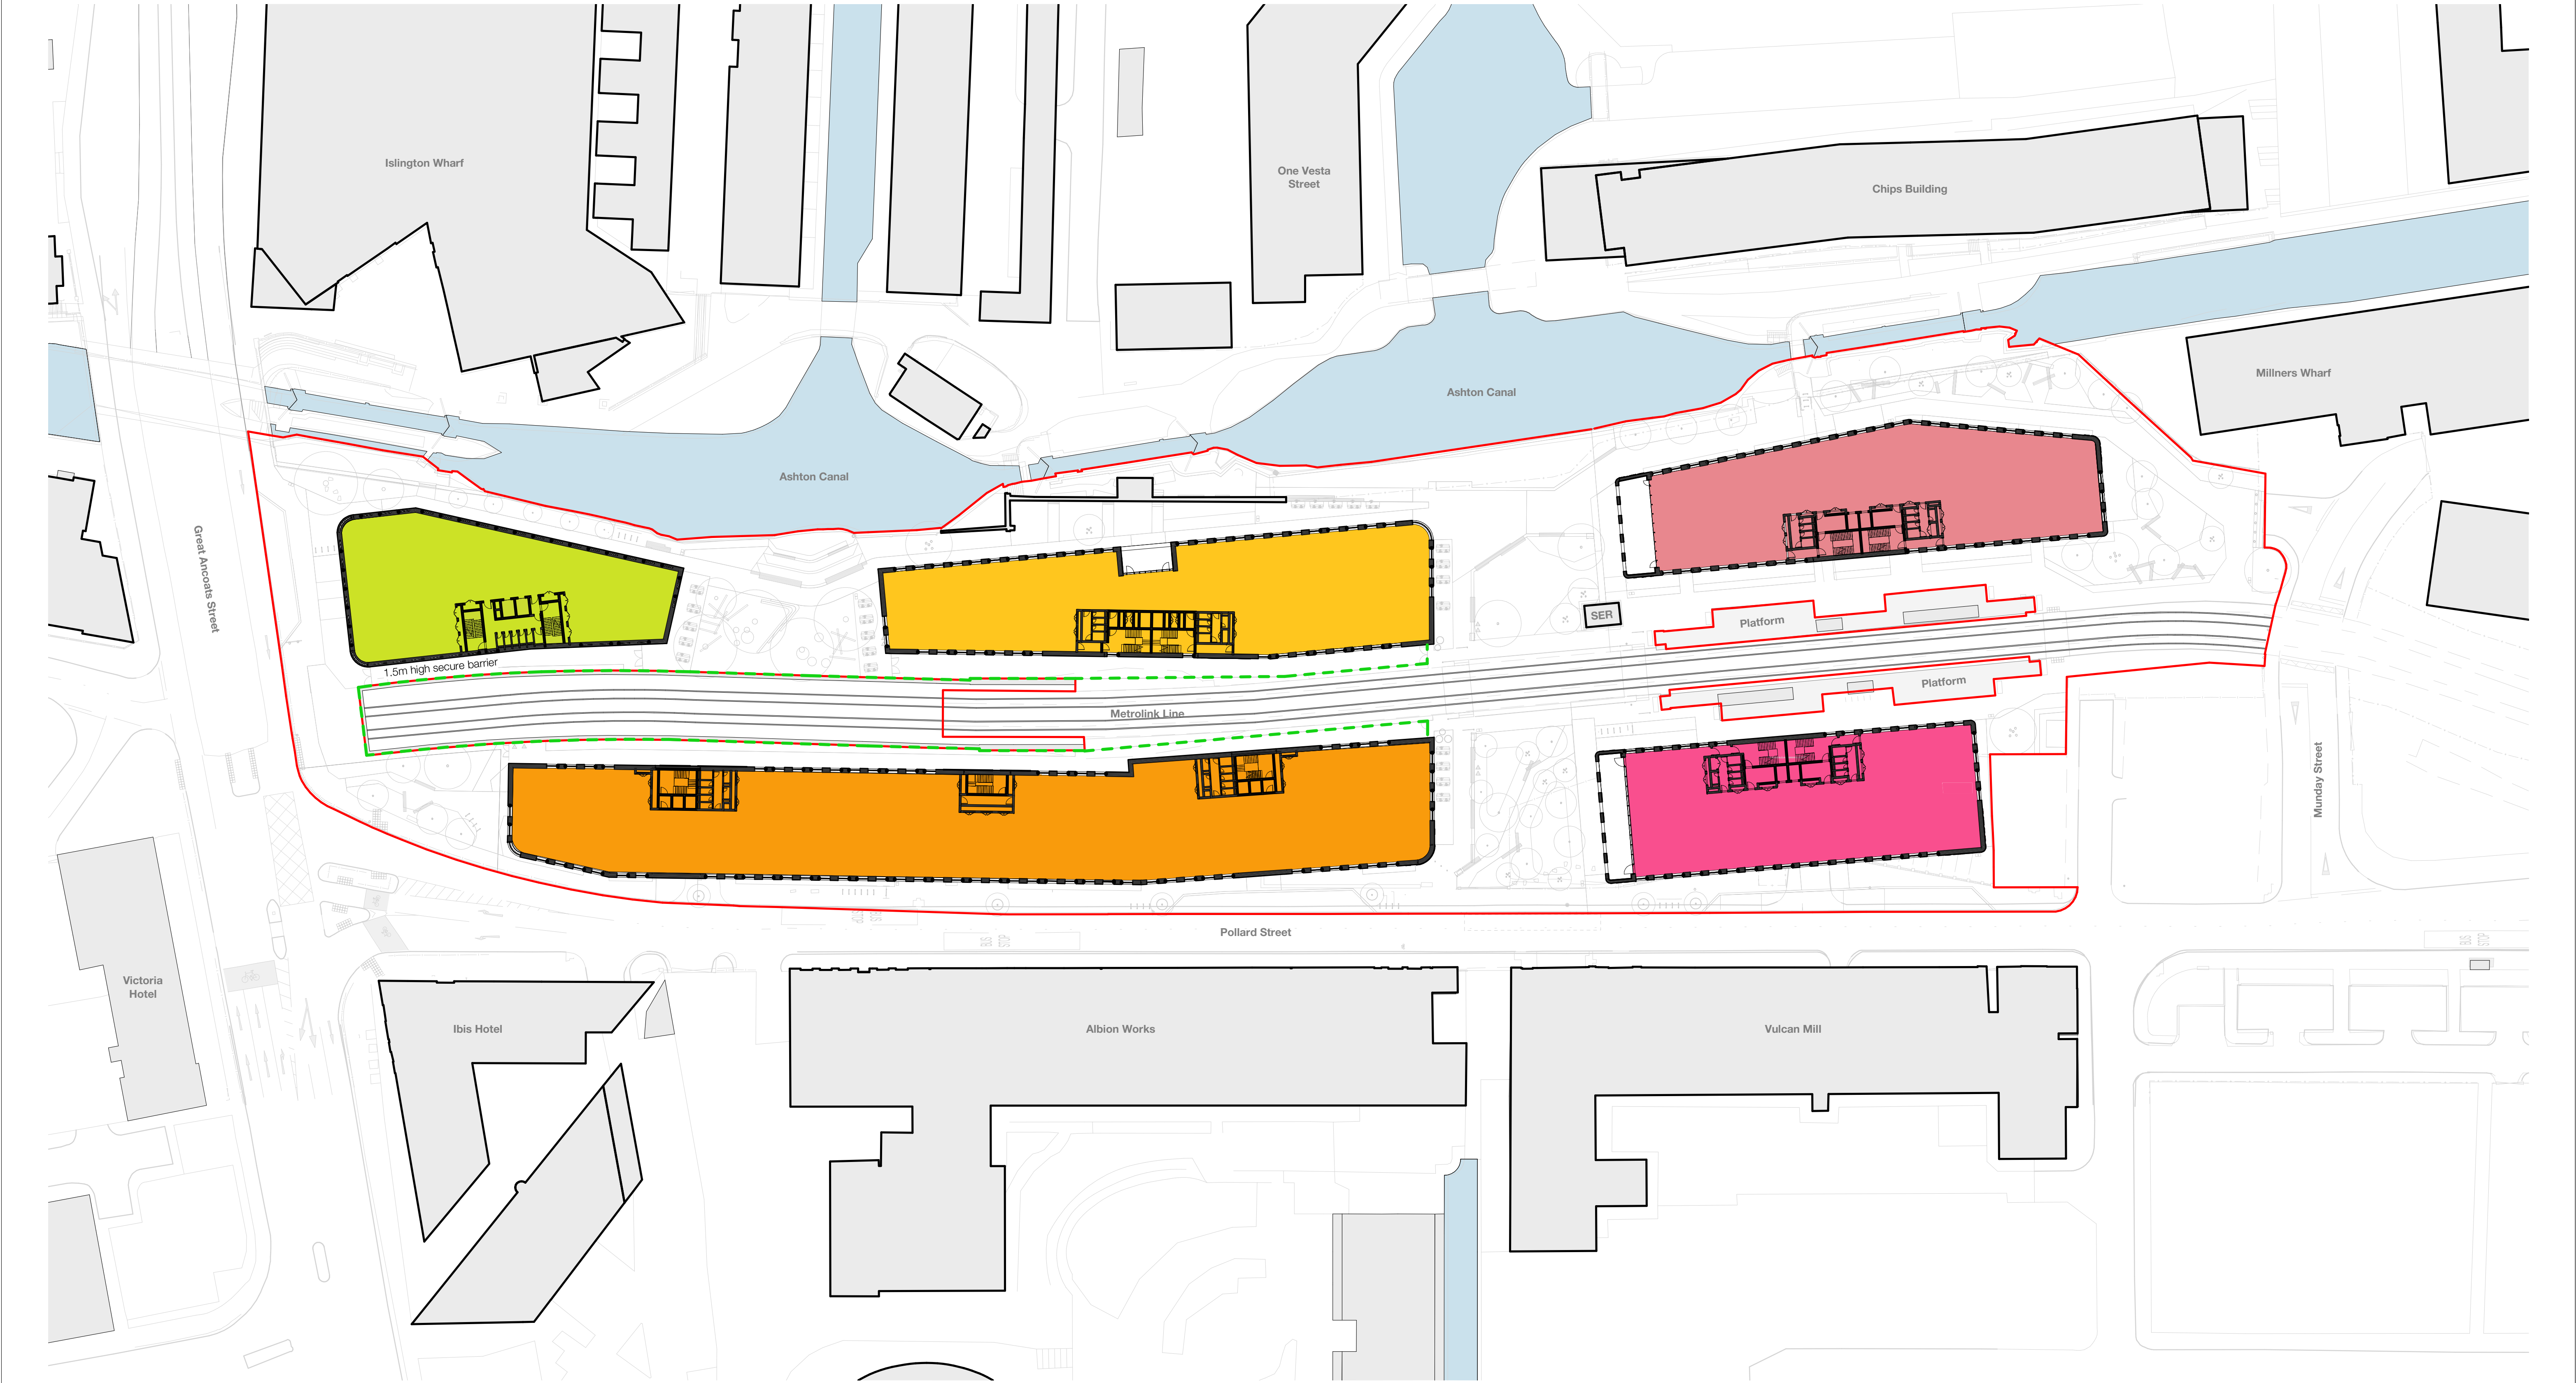


| Rev | Description                | Date     |
|-----|----------------------------|----------|
| P1  | Issued for Planning        | 30.09.20 |
| P2  | Issued for NMA             | 09.05.22 |
| P3  | Issued for S73 Application | 18.12.23 |
| P4  | Issued for S73 Application | 26.07.25 |
| P5  | Issued for S73 Application | 26.01.26 |

**Copyright Hawkins\Brown Architects**  
**No implied licence exists. This drawing should not be used to calculate areas for the purposes of valuation. Do not scale this drawing. All dimensions to be checked on the site by the contractor and such dimensions to be their responsibility. All work must comply with relevant British Standards and Building Regulations requirements. Drawing errors and omissions to be reported to the architect. To be read in conjunction with Architect's specification and other consultant information.**

**KEY:**

- Planning Application Boundary Line
- - - Continuous barrier formed of minimum 1.5m high fencing and the existing tunnel wall

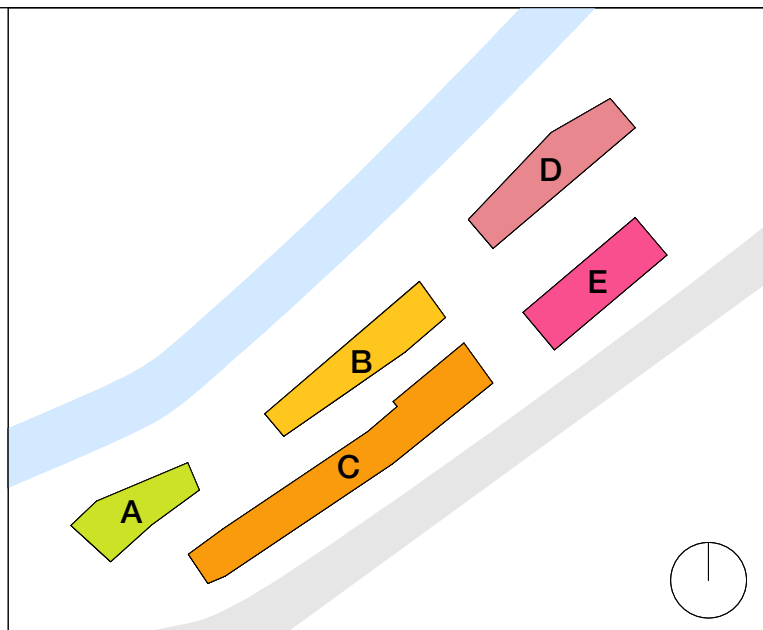

|                                                  |                         |                                                   |                                                     |
|--------------------------------------------------|-------------------------|---------------------------------------------------|-----------------------------------------------------|
| <b>Scale @ A1</b><br>1 : 500                     | <b>Date</b><br>Sep 23   | <b>Job Number</b><br>18013                        | <b>Project</b><br>Pollard Street<br>New Islington   |
| <b>Drawn By</b><br>AG                            | <b>Checked By</b><br>NB | <b>Status</b><br>S2                               |                                                     |
| <b>Drawing No.</b><br>PLS-HBA-SW-04-DR-A-08-0014 | <b>Rev</b><br>P5        | <b>Purpose of Issue</b><br>Issued for Information | <b>Drawing</b><br>Proposed Site Plan - Fourth Floor |

26-28 Hilton Street  
Manchester M1 2EH

mail@hawkinsbrown.com  
hawkinsbrown.com

# Hawkins\Brown