

Site Plan

Address


27, LANDKEY CLOSE, MANCHESTER, M23 0FW

Date

17/03/2026

Grid reference

380890, 390957

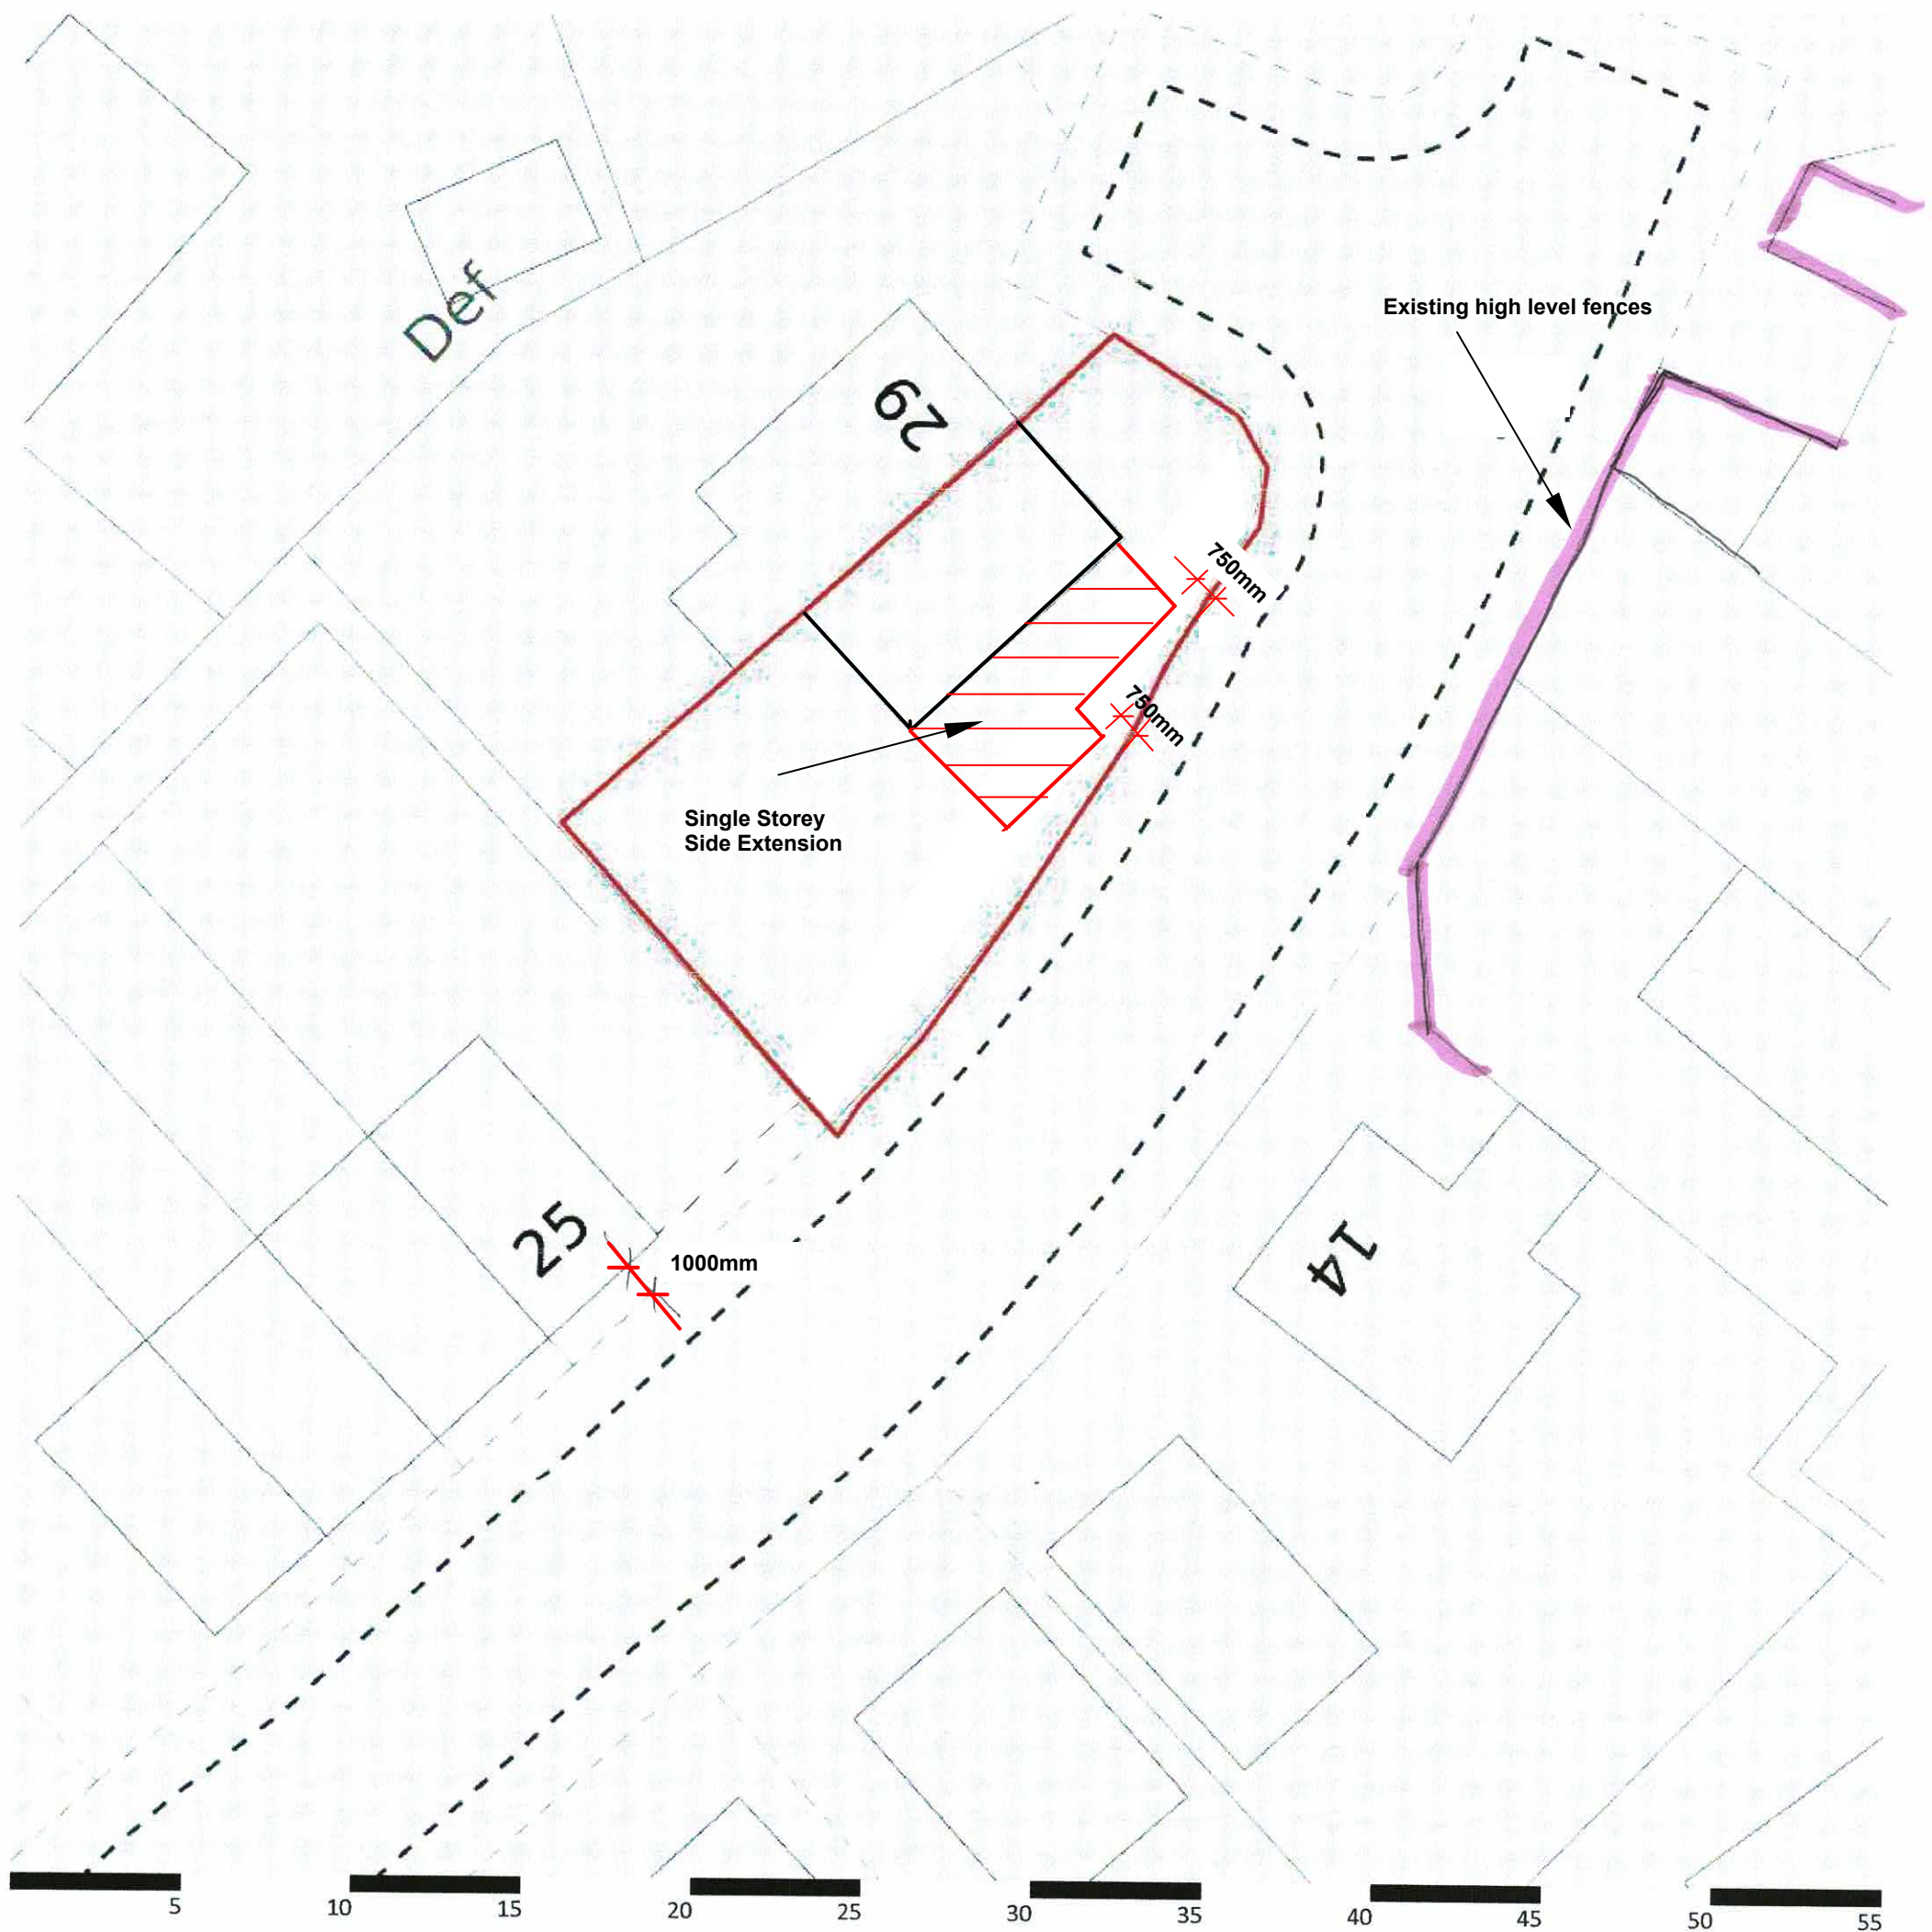

Scale: 1:200 | Area: < 1ha | Paper size: A3