



NORTH WEST ELEVATION AS PROPOSED 1:100

MATERIALS AS PROPOSED

ROOFS

- 1 EPDM ROOF
- 2 GREEN ROOF
- 3 CONCRETE ROOF TILES TO MATCH EXISTING

WALLS

- 4 TIMBER MULLIONS / CLADDING
- 5 SWISSPEARL PANELING
- 6 BRICK TO MATCH EXISTING

WINDOWS & DOORS

- 7 ALUMINIUM PROFILED DOUBLE GLAZING

RAINWATER GOODS


- 8 TO MATCH EXISTING

BOUNDARIES

- 9 TIMBER GATE



NORTH EAST ELEVATION AS PROPOSED 1:100

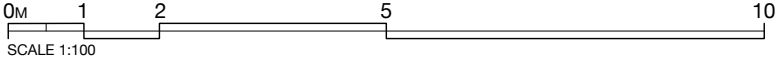

PROJECT/
ADDRESS /
POSTCODE /
JOB No. /
DWG TITLE /
DWG No. /
DRAWN BY /
CHECKED BY /
DATE /
SCALE /
PAPER SIZE /
STATUS /

GREENOAK DRIVE
10 GREENOAK DRIVE,
SALE
M33 3QA
GAG 365
NW & NE Elevations
3301
PC
GA
29.11.2025
1:100
A3
PROPOSED

GAGARIN Studio



Unit 5
Causey Hall
Dispensary Walk
Halifax
West Yorkshire
HX1 1QR

Tel: 01422 300042
Email: info@gagarinstudio.co.uk
This drawing is copyright ©2025 GAGARIN Studio

SCALE 1:100
PAPER SIZE A3

PURPOSE OF ISSUE
PLANNING