


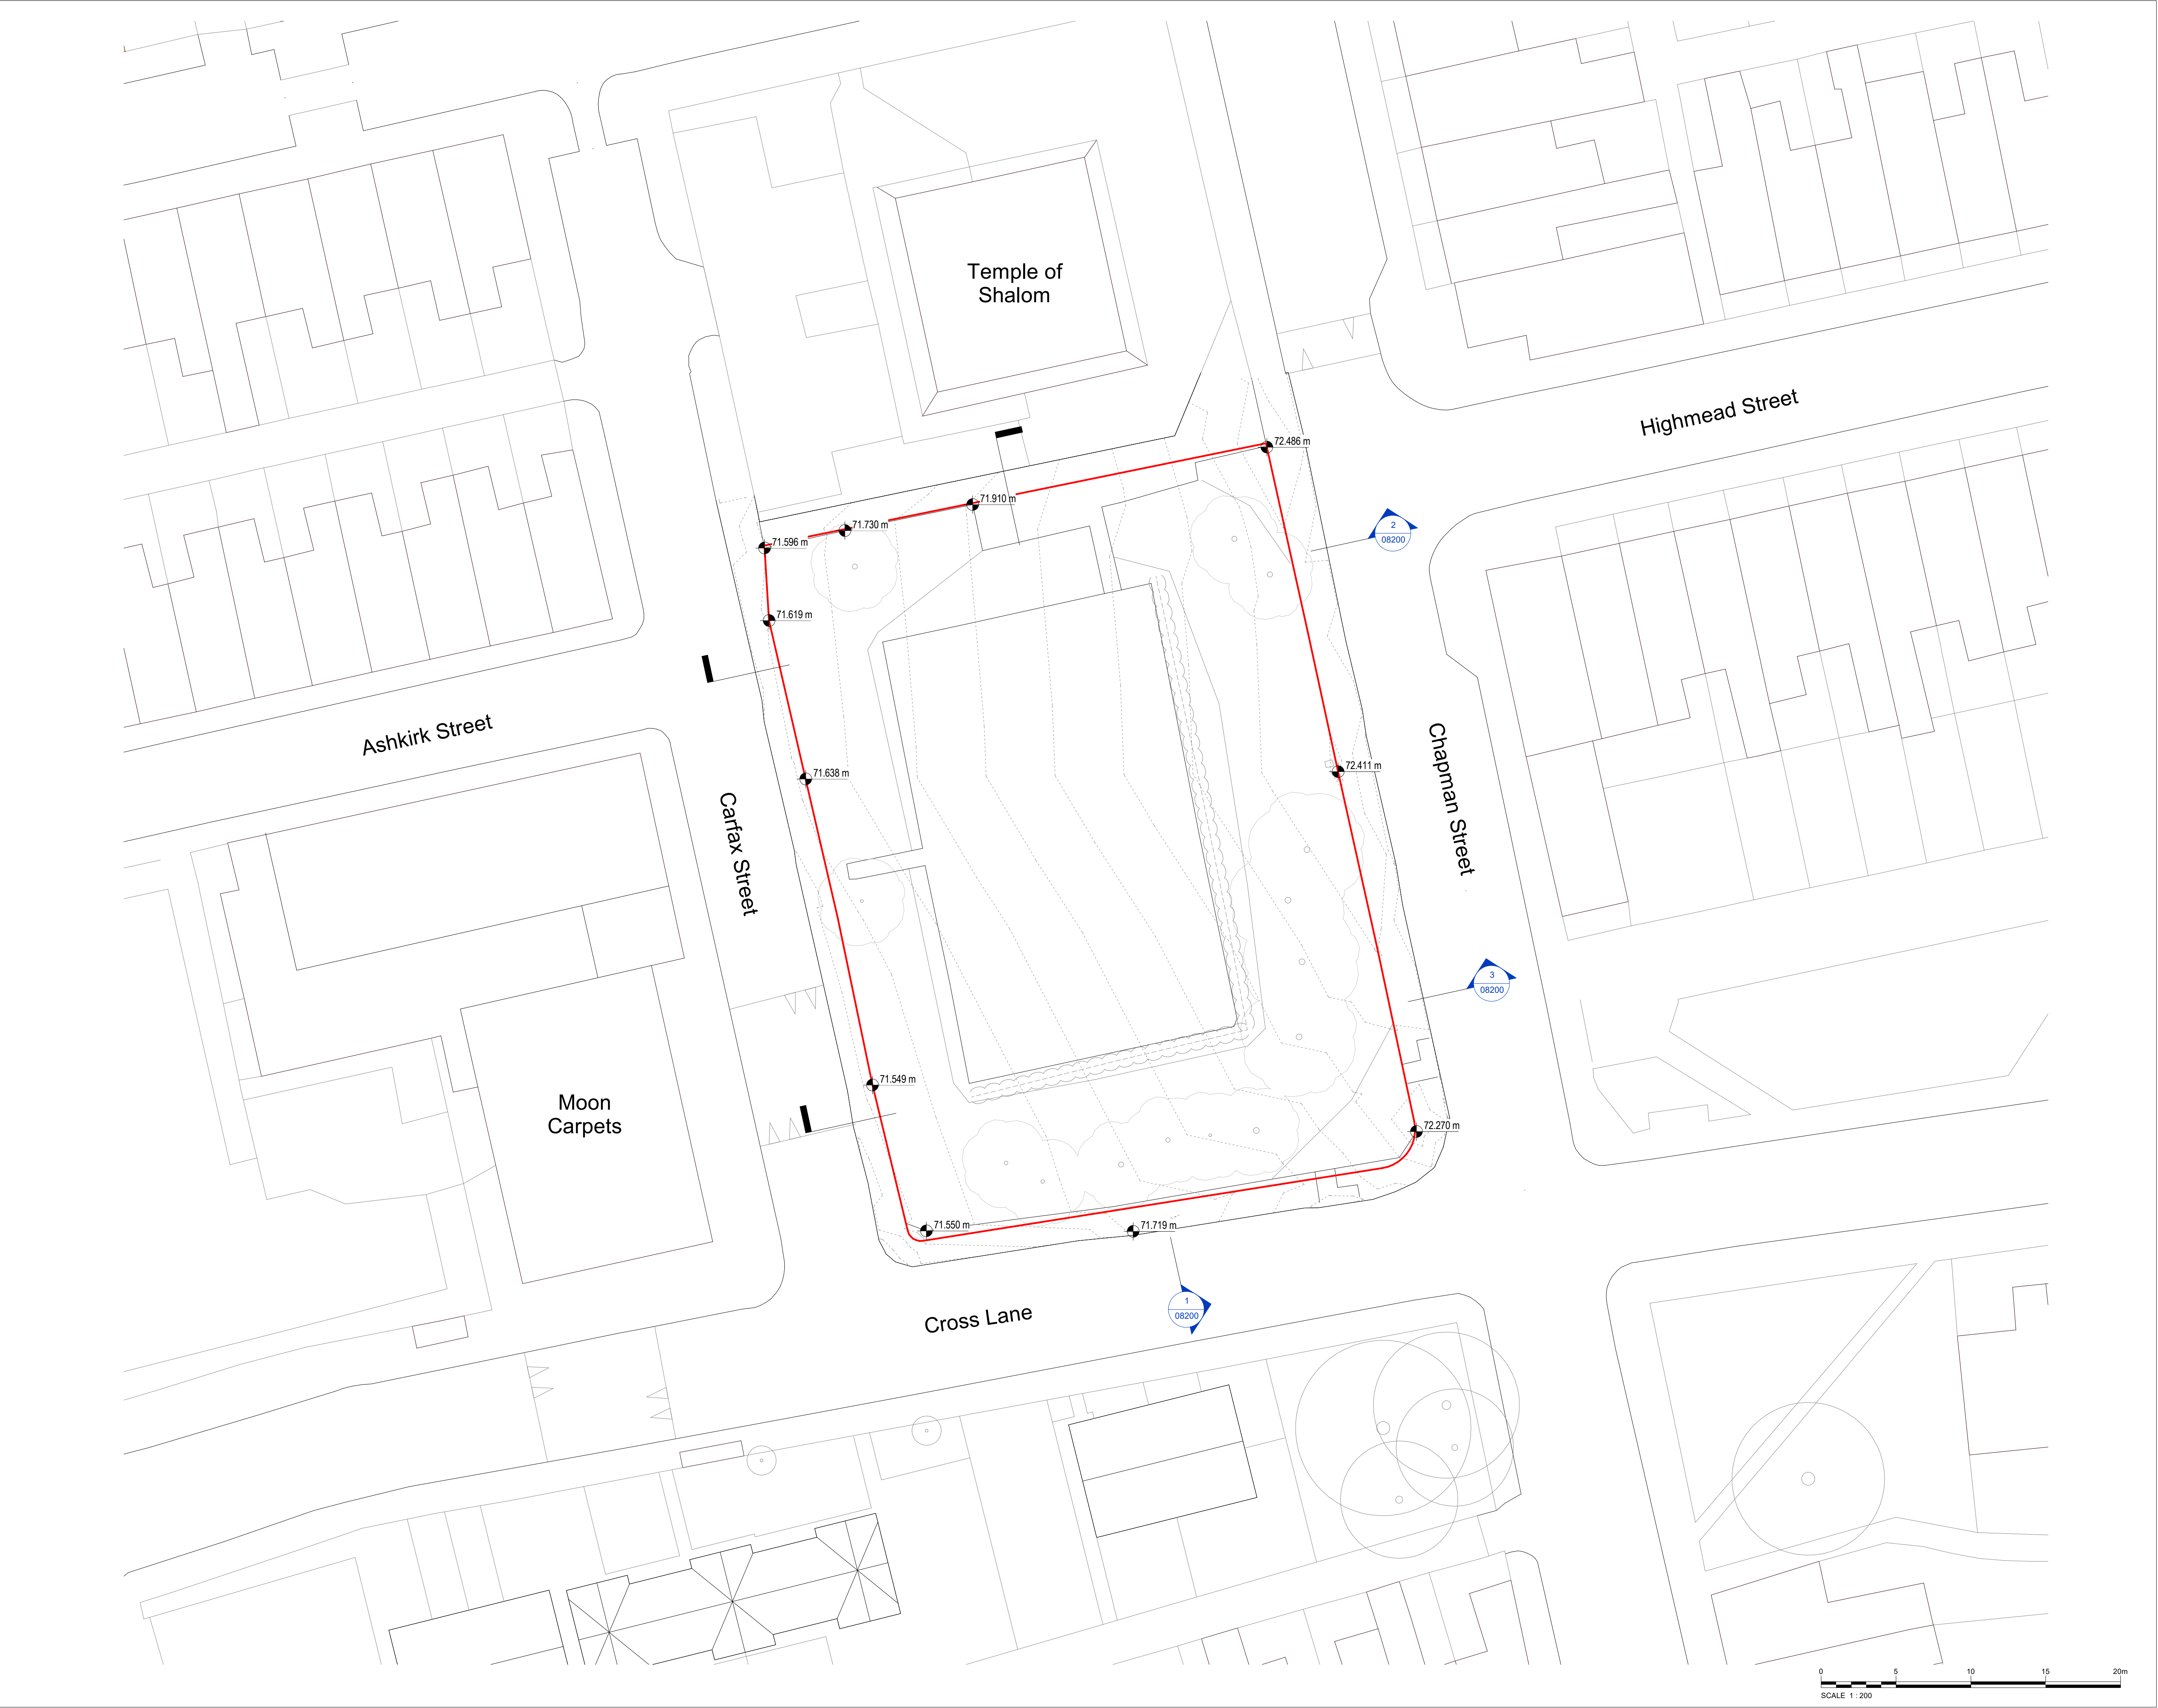

Notes

For Planning purposes only
Copyright reserved.

Site Boundary

Site Contours

N

P03	19/02/26	Boundary line updated	JH
P02	09/02/26	Issue for Planning	JH
P01	23/01/26	First Issue	JH

Purpose	Status Code
Planning	S2

Client

Centrepoint

Project

Land at Chapman Street, Gorton

Title

Existing Site Plan


Scale	Size	Date	Drawn	Checked
1 : 200	A1	23/01/26	JH	GL

3DReid

www.3DReid.com

Architecture Interiors Masterplanning

Drawing No.	Rev.
250128-3DR-ZZ-XX-DR-A-08001	P03

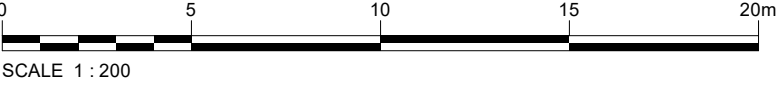

Time Stamp: 19/02/2026 16:42:00