

17
19
18
14
24



Multi-Use Pod - Front Elevation




Multi-Use Pod - Back Elevation


23
14
18
19
22



Multi-Use Pod - Side Elevation
(Bar)

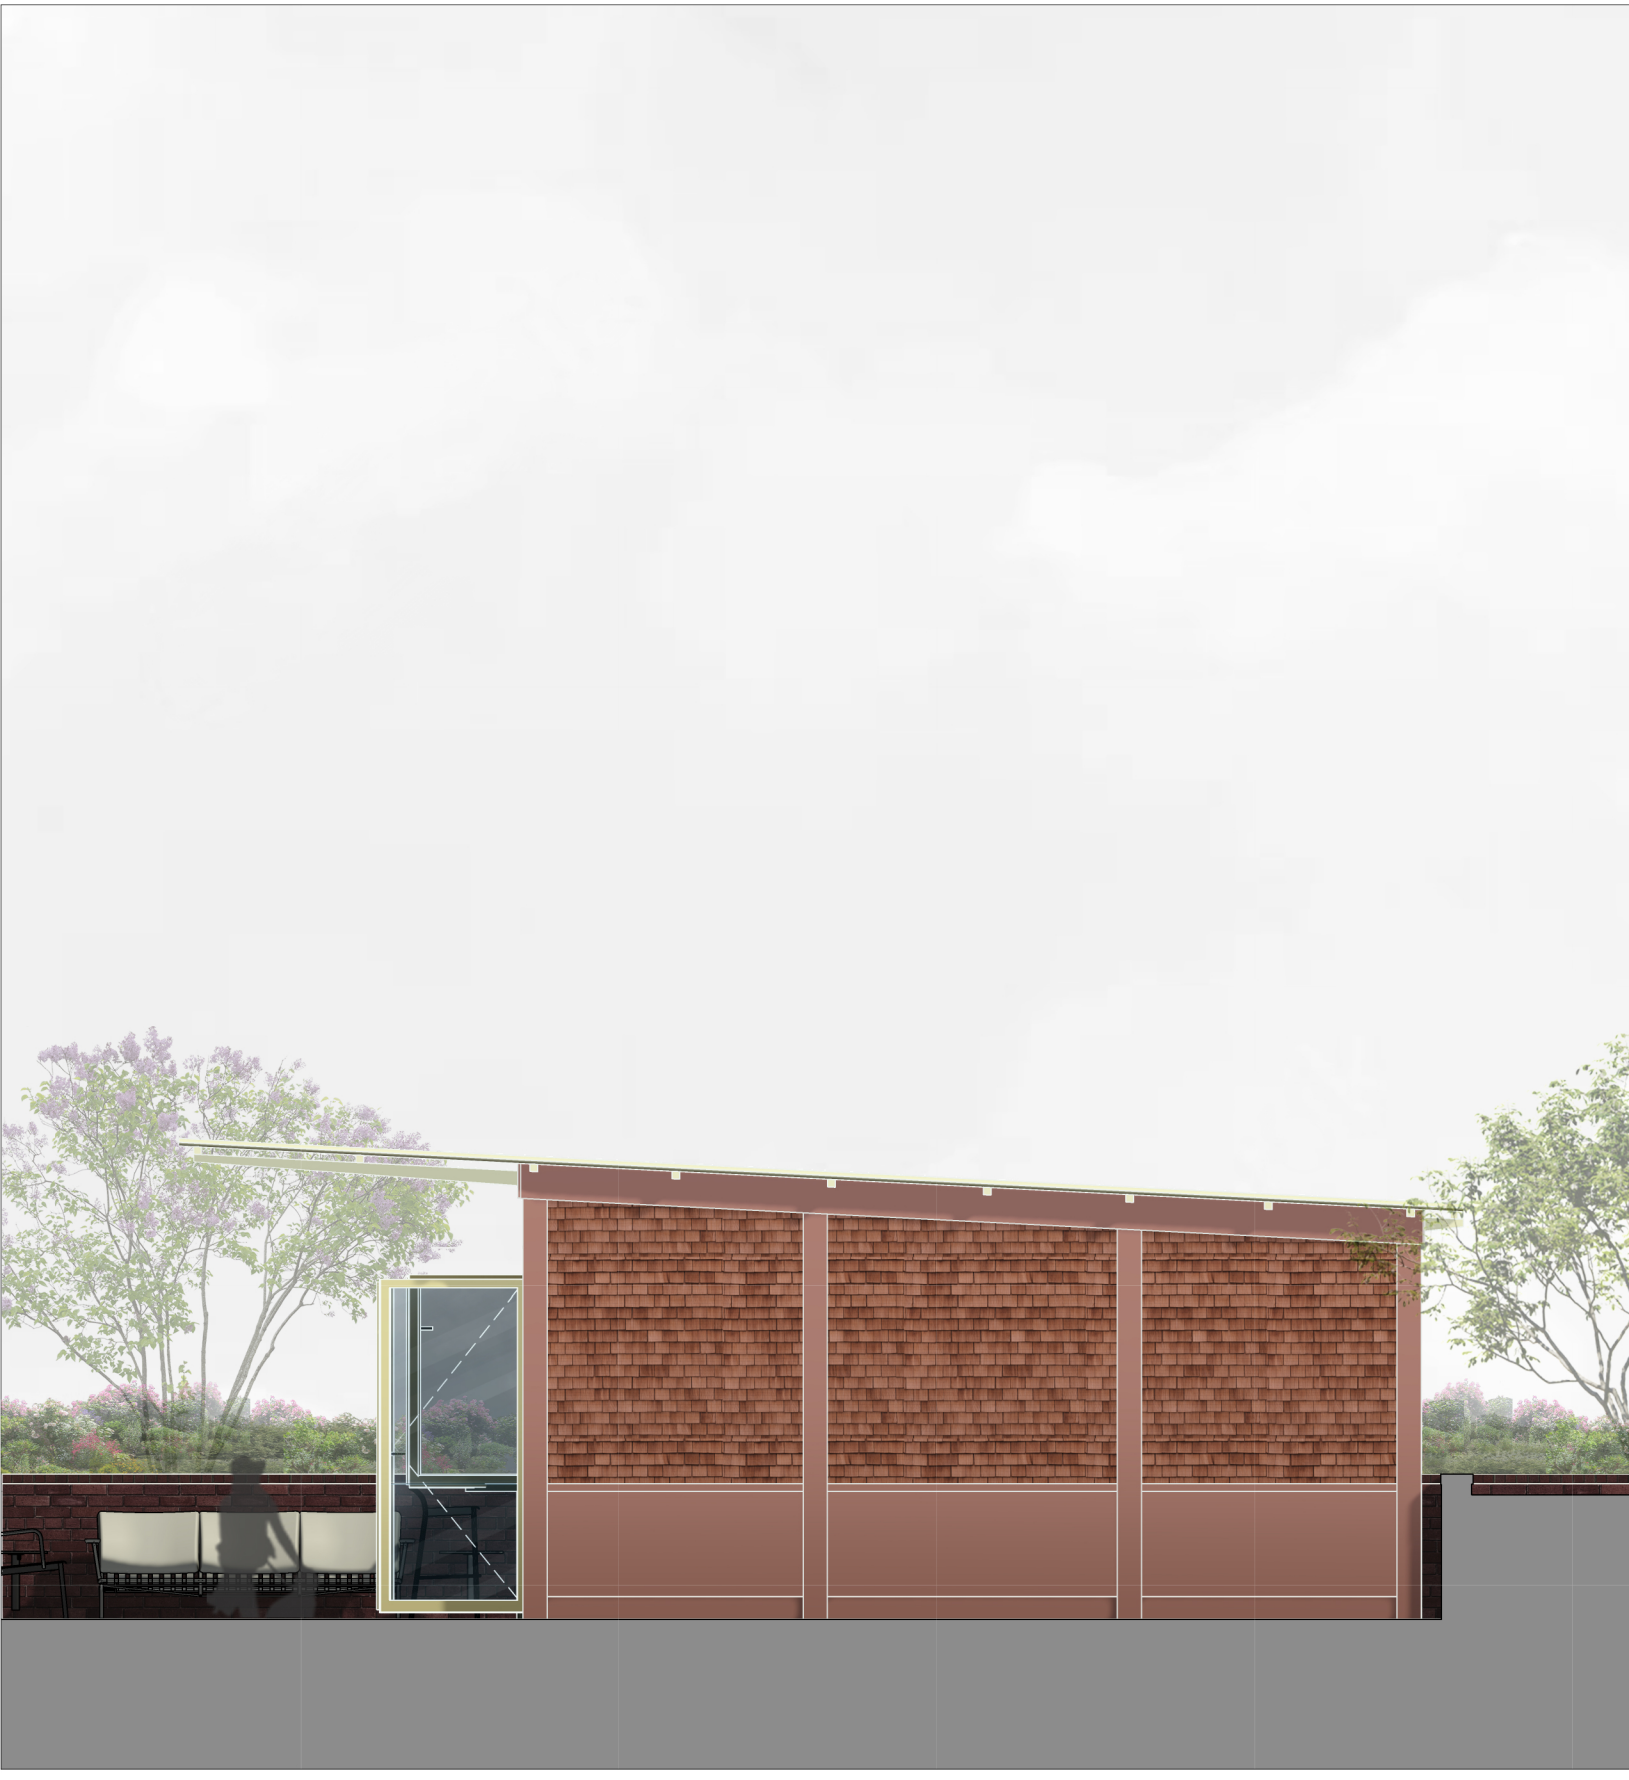

Multi-Use Pod - Side Elevation

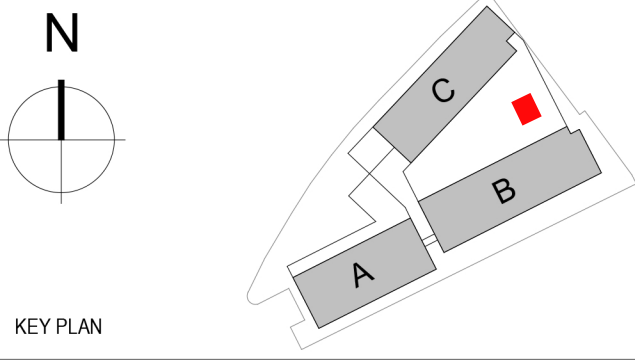

KEY PLAN

NOTES

THIS DRAWING MUST NOT BE SCALED.

ALL DIMENSIONS ARE TO BE VERIFIED AND CHECKED ON SITE. ANY DISCREPANCIES THAT ARE, OR BECOME APPARENT SHOULD BE REPORTED TO CHAPMAN TAYLOR.

AREAS INDICATED ARE APPROXIMATE GROSS INTERNAL AREA. THEY RELATE TO THE LIKELY AREAS OF THE BUILDING AT THE CURRENT STAGE OF DESIGN. ANY DECISIONS TO BE MADE ON THE BASIS OF THESE PREDICTIONS, WHETHER AS TO PROJECT VIABILITY, PRE-LETTING, LEASE AGREEMENTS, OR THE LIKE, SHOULD INCLUDE DUE ALLOWANCE FOR THE INCREASES AND DECREASES INHERENT IN THE DESIGN DEVELOPMENT AND BUILDING PROCESS.

© COPYRIGHT CHAPMAN TAYLOR 2024

- KEY
1. Dark Multi Smooth Brick
 2. Dark Multi Smooth Brick with Relief Pattern
 3. PPC Metal Cladding Panel
 4. Full Height Window with PPC Metal Frame and Opening Light
 5. PPC Metal Splayed Window Reveal
 6. PPC Metal Spandrel Panel
 7. Opaque Glazed Spandrel Panel
 8. Perforated Metal Cladding
 9. PPC Metal Parapet Capping
 10. Dark Multi Smooth Brick with Perforated Pattern
 11. Galvanised Metal Grating
 12. Full Height Curtain Wall Glazing
 13. Vertical Bar Metal Railing
 14. Foldable Curtain Wall Glazing
 15. Dark Multi Smooth Brick Planter
 16. PPC Louvre
 17. Corrugated Steel Roof
 18. Timber Framing
 19. Timber Shingles Cladding
 20. Timber Cladding
 21. Glazed Door
 22. Metal Projecting Sill
 23. Timber Roof Structure
 24. Porcelain Tiles Bar

REV	DATE	BY	DESCRIPTION	CHKD
-----	------	----	-------------	------

CLIENT

BARINGS

PROJECT
D196TTM-The Trilogy
27 Ellesmere Street
Manchester
M15 4LZ

ARCHITECT
CHAPMAN TAYLOR
MANCHESTER STUDIO
Bass Warehouse
4 Castle Street, Castlefield
Manchester M3 4LZ
United Kingdom
T +44 (0)161 828 6500
E manchester@chapmantaylor.com
www.chapmantaylor.com

STRUCTURAL ENGINEER

SGi Shepherd Gilmour
Consulting Engineers

SERVICES ENGINEER

FUTURESERV
DESIGN BUILD OPERATE
www.futureserve.co.uk

DRAWING TITLE
GA Multi-Use Pod Elevations

1:50	
------	--	--	