



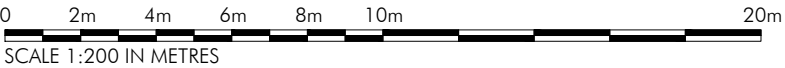


EXISTING NORTH EAST ELEVATION
1:200

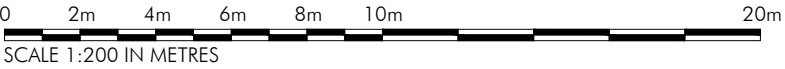


EXISTING SOUTH EAST ELEVATION
1:200



EXISTING SOUTH WEST ELEVATION
1:200

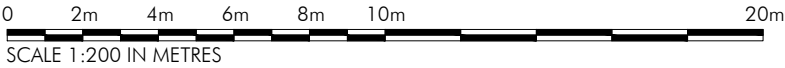

EXISTING SOUTH ELEVATION
1:200

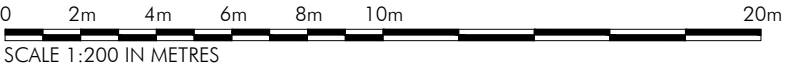

JBR DRAWN	DRAWN REVISION	20/08/24 DATE	VER
PROJECT PREMIER INN EXTENSION HEALD GREEN, MANCHESTER		<div> ALLISON PIKE <div>ARCHITECTS & DESIGNERS</div></div> <div>7 Buxton Road West, Disley, Stockport, Cheshire, SK12 2AE. Website: www.allisonpike.com</div> <div>Telephone: 01663 763000 Facsimile: 01663 766772 Email: studio@allisonpike.com</div> <div>© Allison Pike Partnership Limited.</div>	
TITLE EXISTING ELEVATIONS			
SCALE 1:200 @ A3			
JOB No PI1096	DRAWING No AP05		