
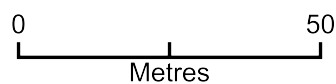


Site Plan - Location Plan

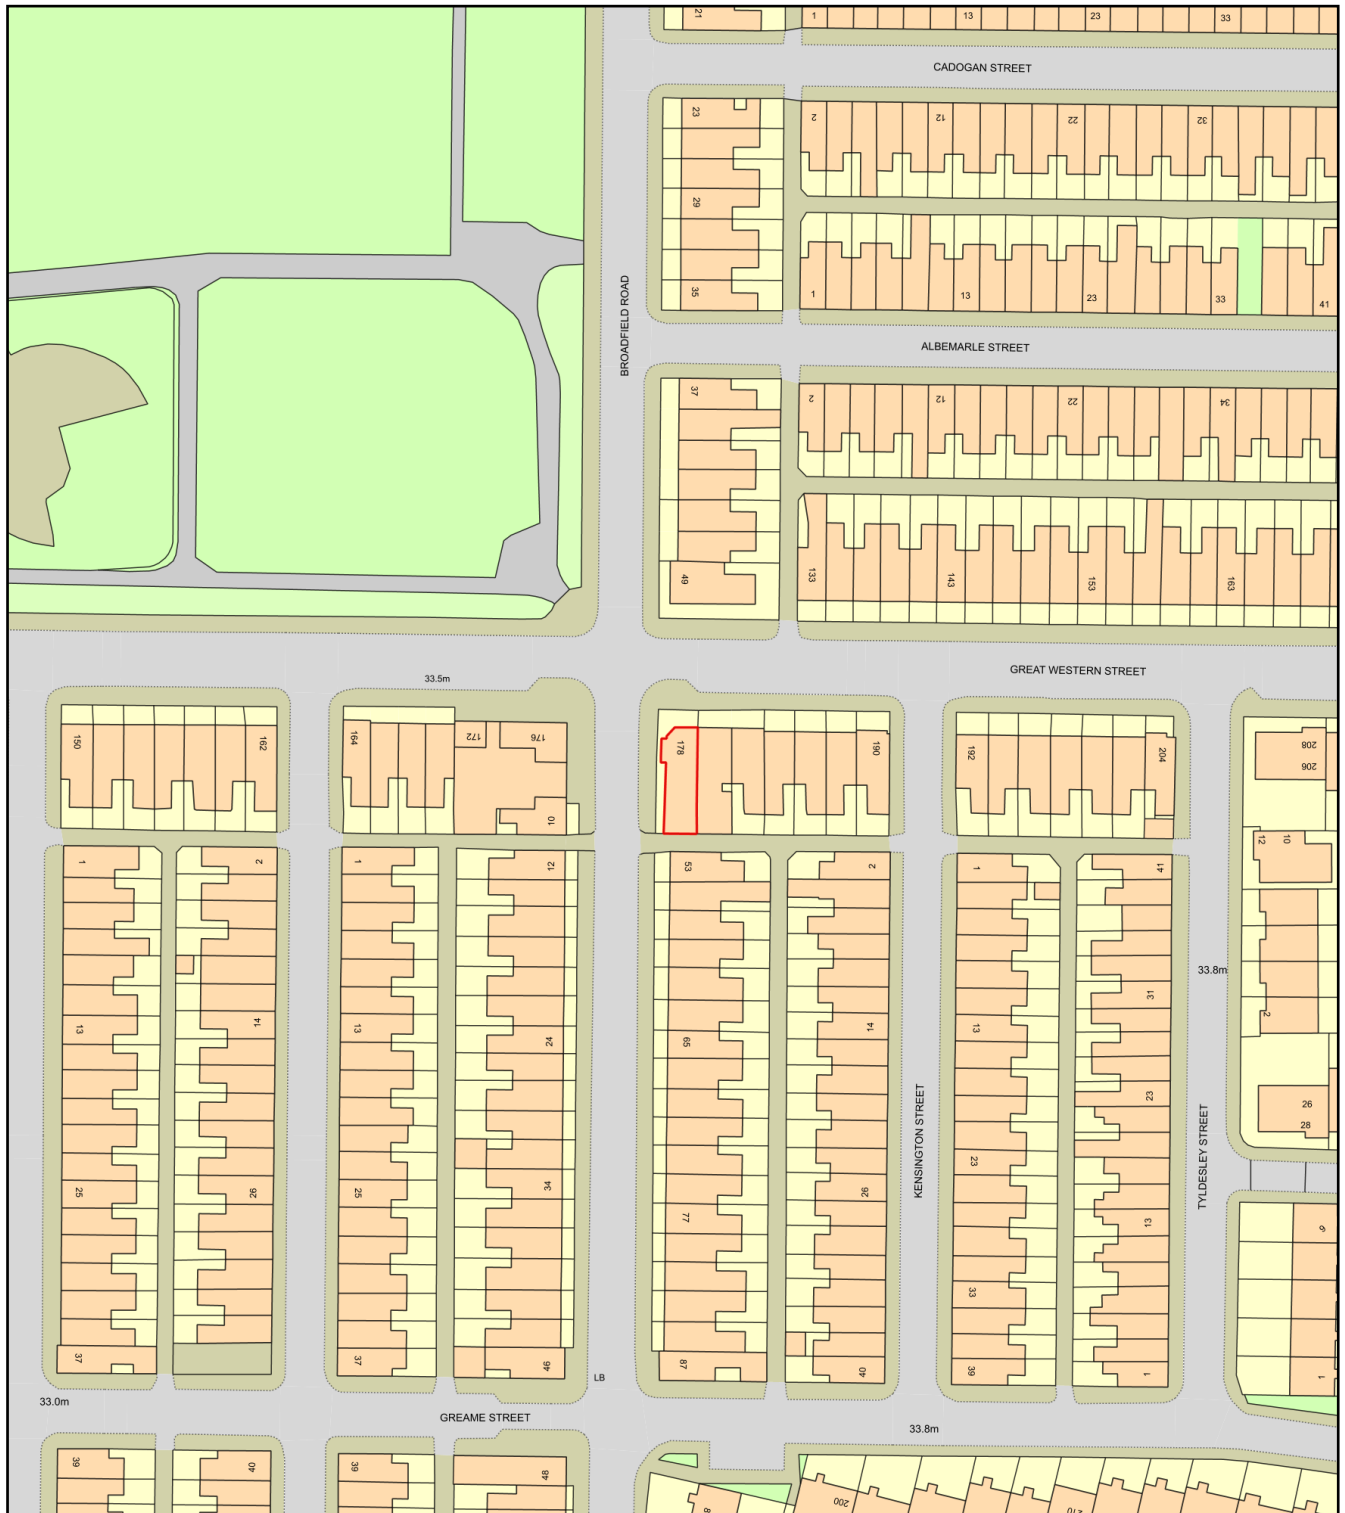

Plan Produced for: Change of Use -Class E (a)

Date Produced: 30 Nov 2025

Plan Reference Number: TQRQM25334012712523

Scale: 1:1250 @ A4