




1

Proposed Site Plan Boundaries

1:500

- KEY**
- F1 2100mm Fencing
 - FG 2100mm Gate
 - M1 Brick wall & Metal Railing
 - M2 1100mm Metal Railing
 - B1 600mm Brick Wall with 1500mm Timber fencing between piers (Acoustic Fencing)
 - M3 1100mm Metal railing gate
 - F2 1800mm Fencing
 - B2 Existing retaining wall with 1200mm timber fencing, 300mm trellis
 - F1B 2100mm Fencing on Retaining Wall
 - M2B 1100mm Metal Railing on Retaining Wall
 - F2B 1800mm Fencing on Retaining Wall
 - F3 2100mm Fencing (acoustic fencing)
 - G1 Gabion Retaining Wall

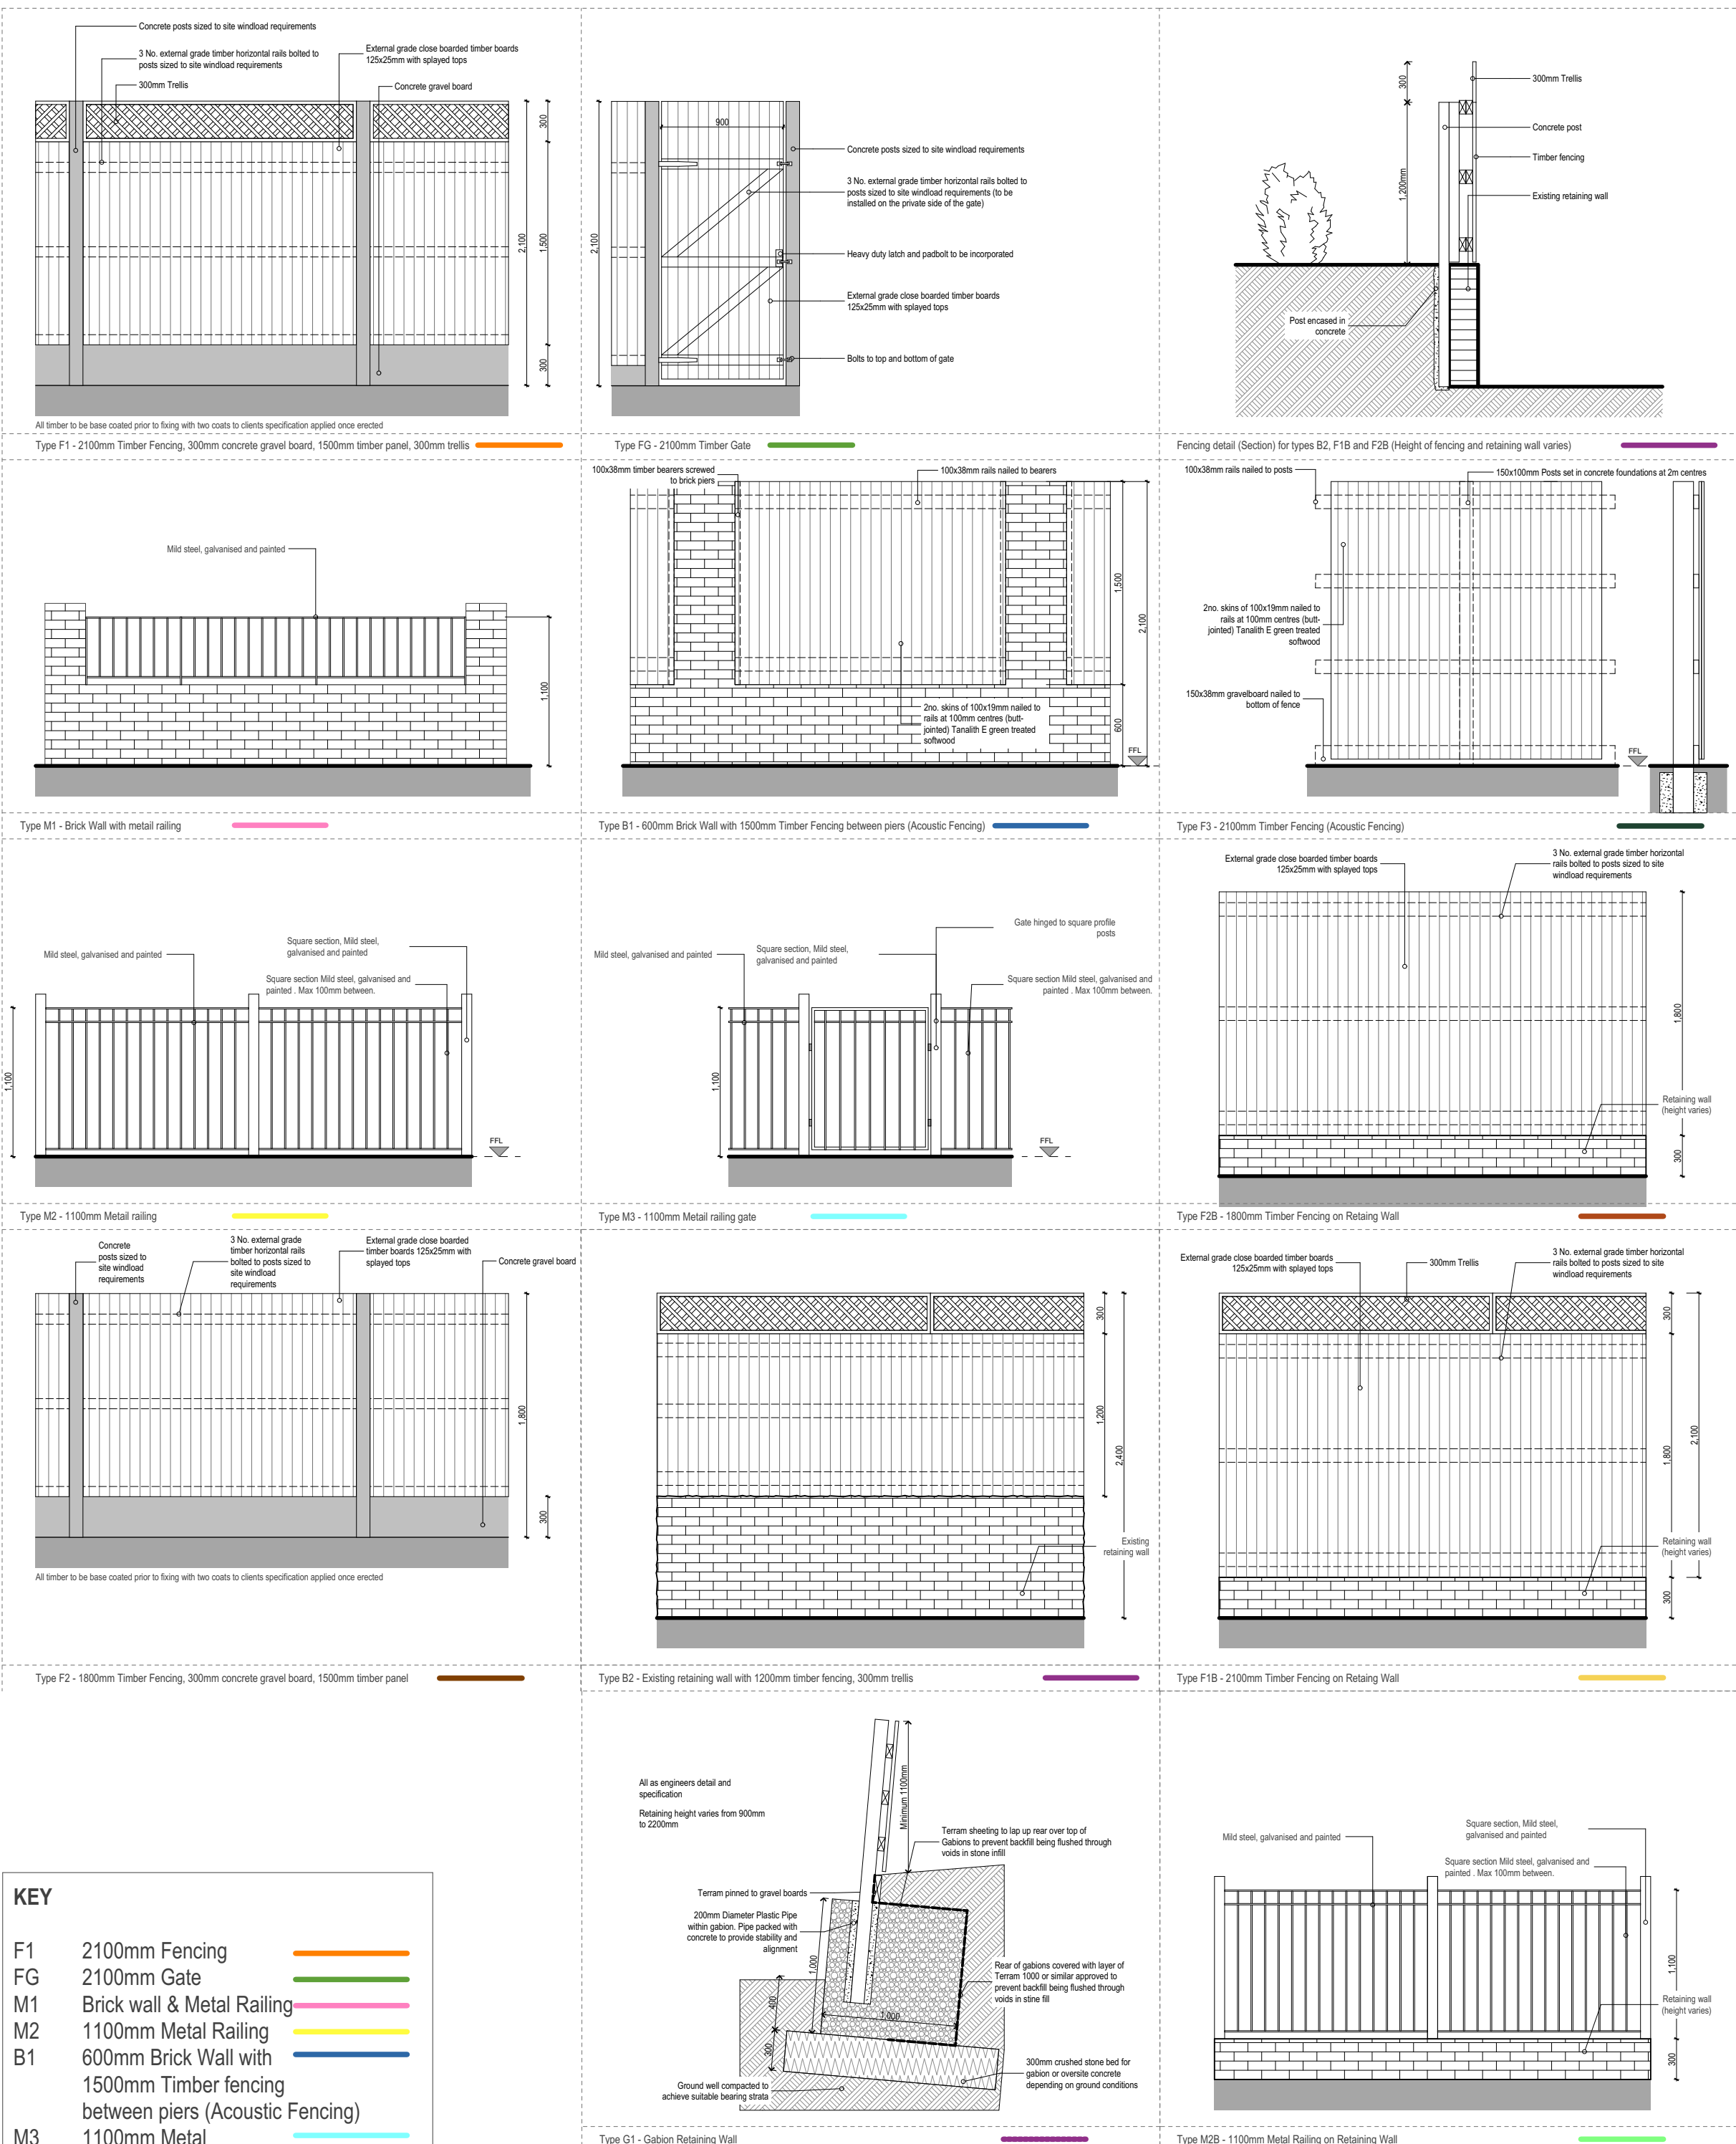

Boundary Treatments

1:40

0	Boundary treatment updated around footpath to east of site	18/06/20	C.M.
N	Gates moved and replaced with fence for unit 1 and boundaries updated to units 24 and 15 to allow new pathways to provide level access to front doors	28/04/20	K.D.
M	Updated to reflect retaining wall to front of unit 1	09/04/20	C.M.
L	Gabion retaining wall added to plans and details	03/03/20	C.M.
X	Changes highlighted (Boundary treatment around footpath)	17/02/20	C.M.
J	Boundary treatments updated to reflect changes due to reinstatement of public footpath to south-east of site	14/10/19	C.M.
L	Updated error where line for type M2B was shown as the incorrect colour below its elevation	01/04/19	C.M.
H	Updated to show elevations of all fence types	31/03/19	C.M.
G	Updated to show acoustic fence changes	04/03/19	C.M.
F	Plan updated to show the location of retaining walls	18/09/18	C.M.
E	Plan updated to show the removal of street trees, removal of gates, changing of boundary wall types to front of units from brick wall with metal railings and fencing extended at north of site	27/08/14	C.M.

PROJECT

Charlestown, White Moss Road and Dam Head Drive - P500 Phase 1 Site

TITLE

Boundary Treatments

SIZE

A1

STATUS

PLANNING

PROJECT NO

1785

DRAWN BY

HW

CHECKED BY

DS

DATE

NOV 22

SCALE

1:500

JOHN MCCALL ARCHITECTS LTD

No. 1 Arts Village, Henry Street, Liverpool L1 5BS Tel: 0151 707 1818 Fax: 707 1819

4a Rock Mill Lane, New Mills, SK22 3BN e-mail: admin@JohnMcCall.co.UK