
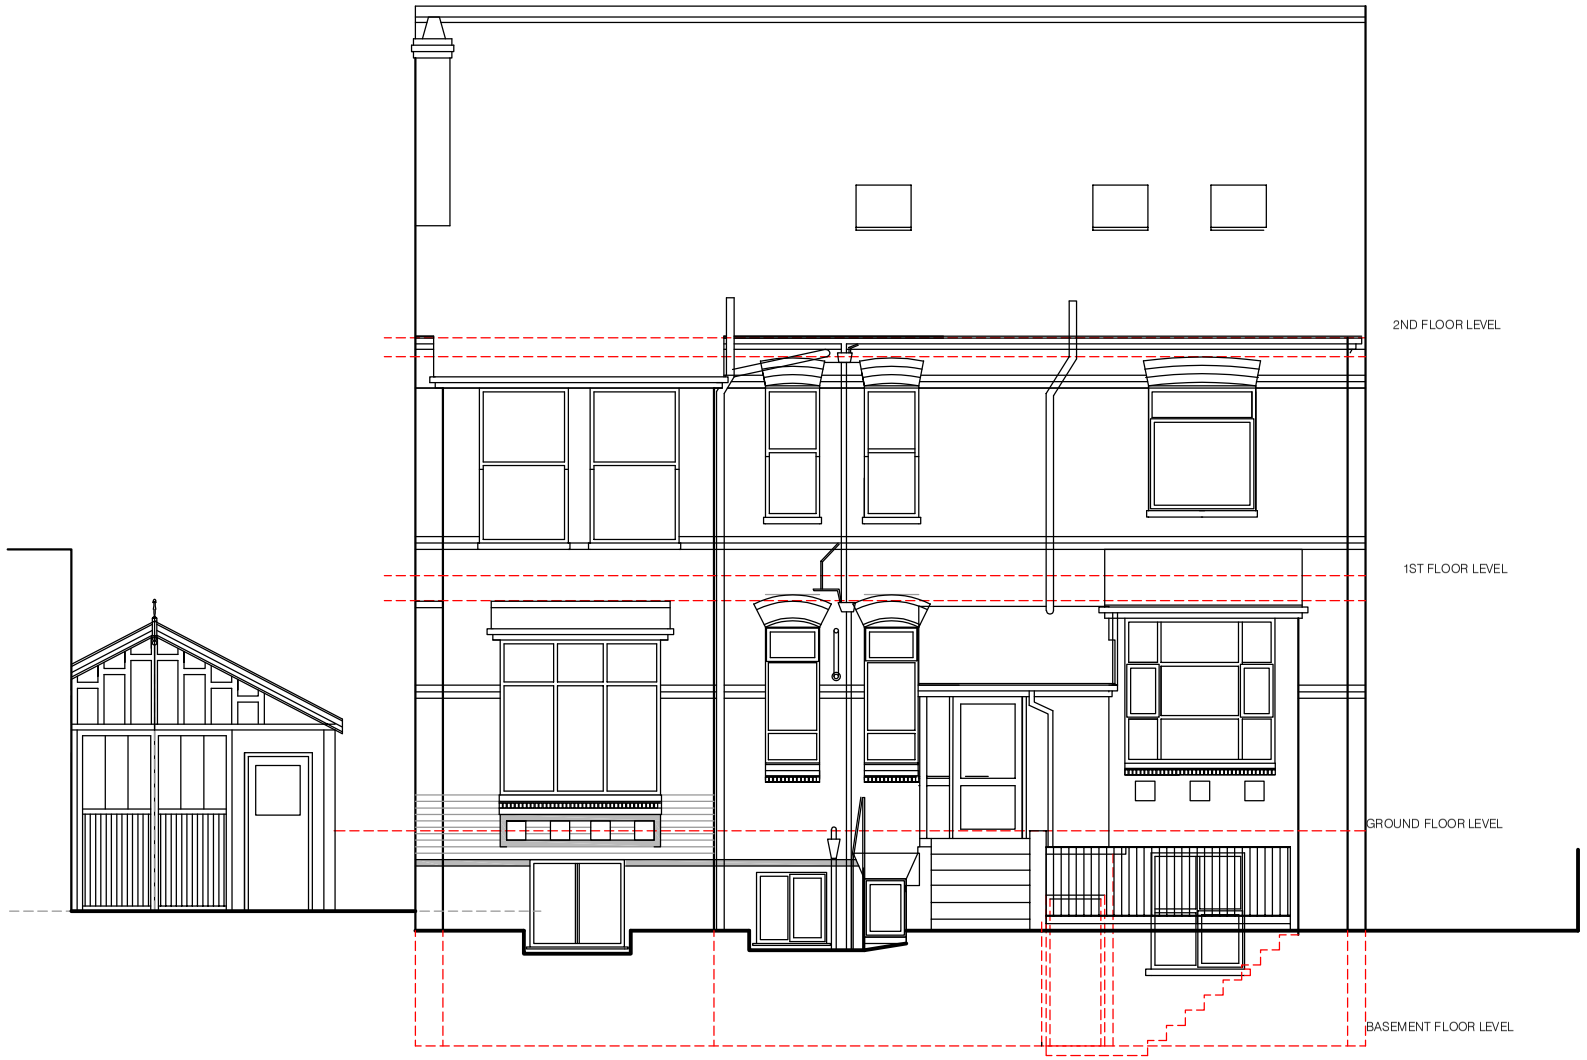


REAR ELEVATION

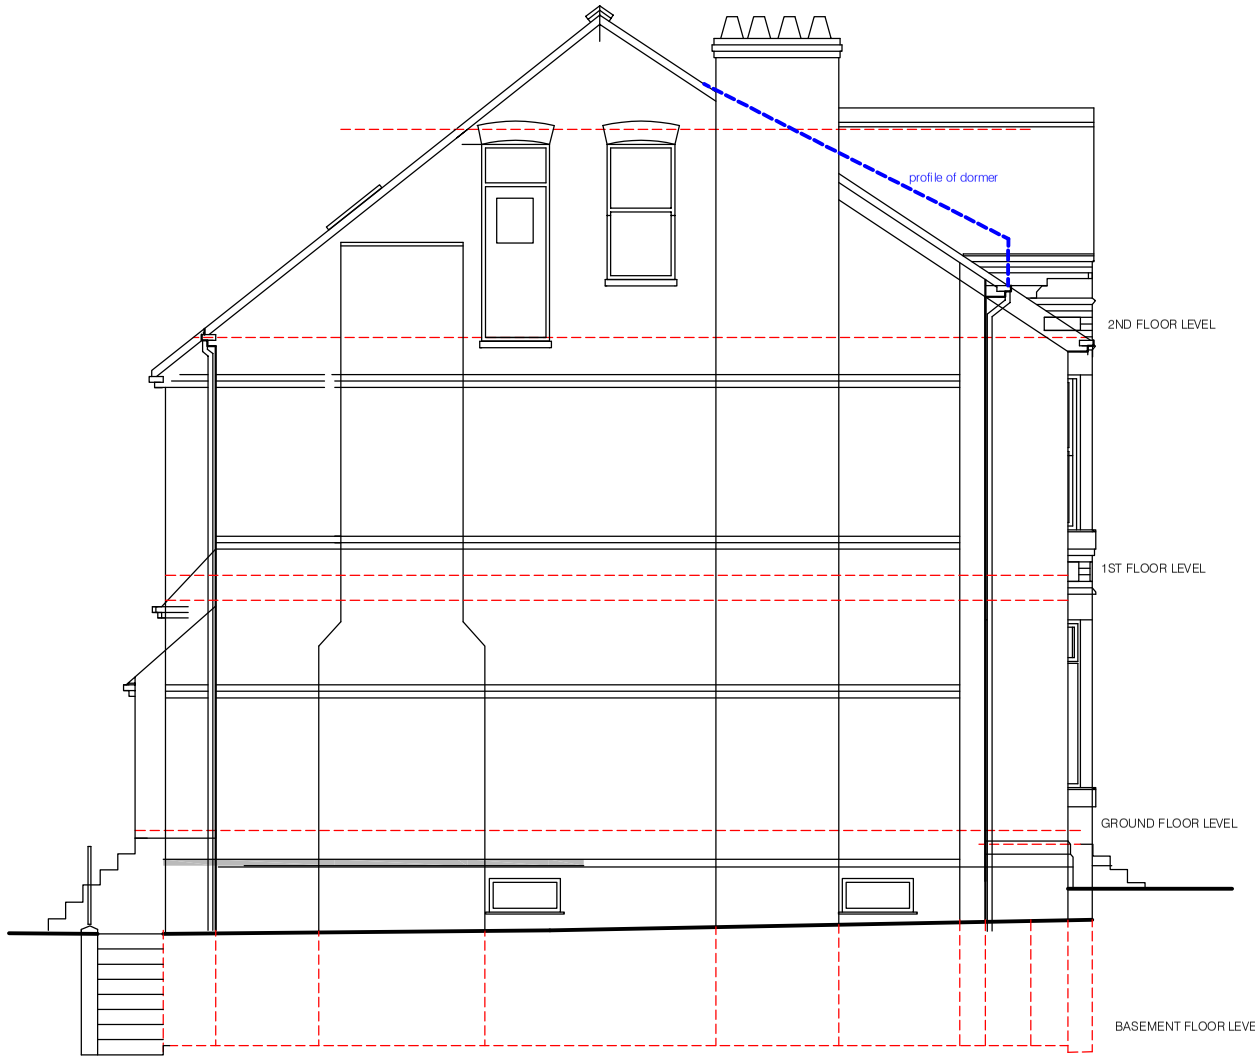

SIDE ELEVATION

Existing finishes:
brown concrete pantiled roof
white timber /upvc framed d/g windows
red/buff facing brick to front walls
common brick walls to side/rear walls
black upvc rw goods and fascias

Simon R Miles
Chartered Architect
Didsbury
Manchester
T: 07778 137830
E: srmilesarchitect@gmail.com

Do not scale. Contractors must check all dimensions on site before preparing production drawings or commencing any work. This drawing and its design is the copyright of S.R.Miles Ltd and may not be reproduced in any form whatsoever without their prior express written consent.

Revision	Date	Revision note
P1	29.04.2022	chimney stack side rear corrected as lowered, front dormer profile indicated

Notes

Project :
25 Parkfield Road South Didsbury

Title :
Rear and side elevations as existing

Drawing number : 21 308 PL103
Issue : P1

Client :
Mr & Mrs McDonald

Scale :
100@A3

Date :
21.10.2021

CAD Ref :
21 308

Drawn by :
SRM

SRM
Simon R Miles BA Hons Dip Arch RIBA
Chartered Architect