
0 0.5 1m 5m 10m



FRONT ELEVATION (SOUTH)

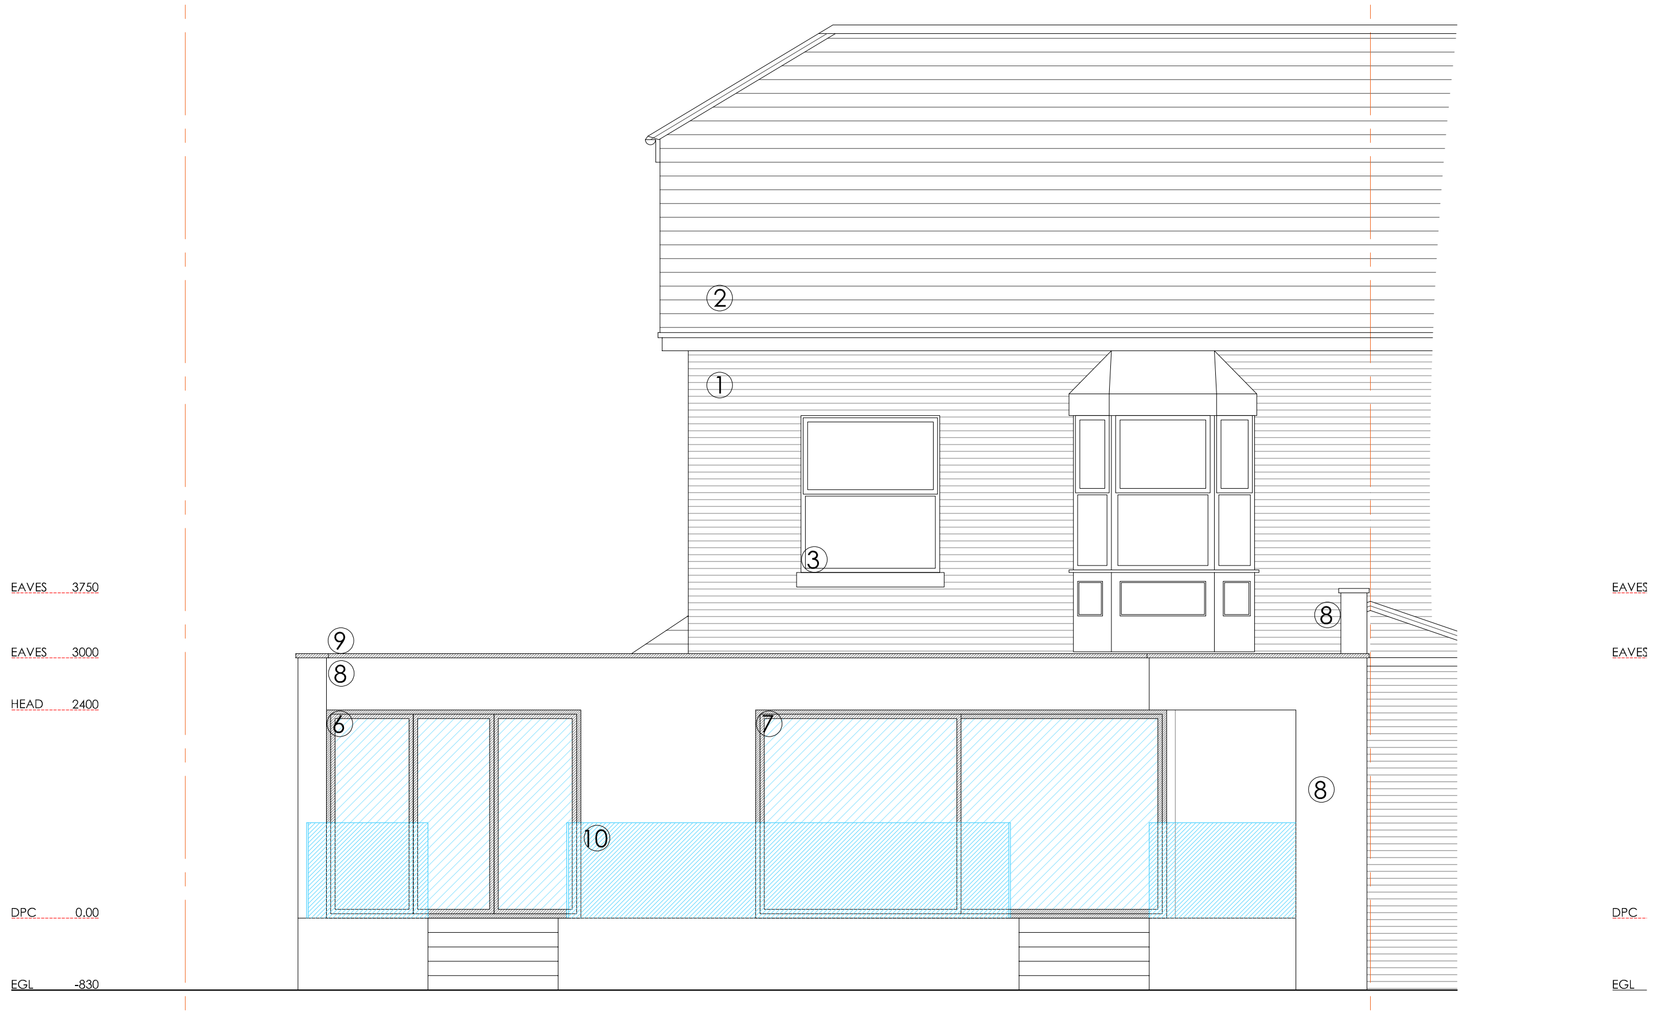

REAR ELEVATION (NOTH)

PROJECT REF
21109

DRAWING REF
210 A

SCALE
1:50 @ A1

DATE
NOV '21

BLUECHIP ARCHITECTS

RIBA Chartered Practice | arb Architects Registration Board

CLIENT
MR & MRS ROY
6 MANLEY ROAD
WHALLEY RANGE
MANCHESTER
M16 8PN

PROJECT
SINGLE STOREY REAR EXTENSION
SINGLE STOREY SIDE EXTENSION
INTERNAL REMODELLING

DRAWING TITLE
PROPOSED ELEVATIONS

PLANNING

1. FACING BRICK
2. GREY SLATE ROOF TILE
3. WHITE UPVC WINDOWS
4. TIMBER DOOR
5. COMPOSITE DOOR
6. GREY ALUMINUM BI-FOLDING DOORS
7. GREY ALUMINUM SLIDING DOORS
8. WHITE RENDER
9. GREY ALUMINUM COPING
10. GLASS HANDRAIL

A	UPDATED FOLLOWING PO COMMENTS	13.04.22
-	ISSUED FOR PLANNING APPROVAL	21.01.22

BLUECHIP ARCHITECTS

07999 294 675
DESIGN@BLUECHIP-ARCHITECTURE.CO.UK
WWW.BLUECHIP-ARCHITECTURE.CO.UK

LOWRY MILL | LEES ST. | SWINTON | MANCHESTER | M27 6DB

DO NOT SCALE FROM THIS DRAWING. COPYRIGHT PROTECTED & ISSUED UNDER LICENCE TO THE CLIENT NAMED BELOW. ALL INFORMATION CONTAINED WITHIN IS NON-TRANSFERABLE WITHOUT APPROVAL FROM BLUECHIP ARCHITECTS LTD