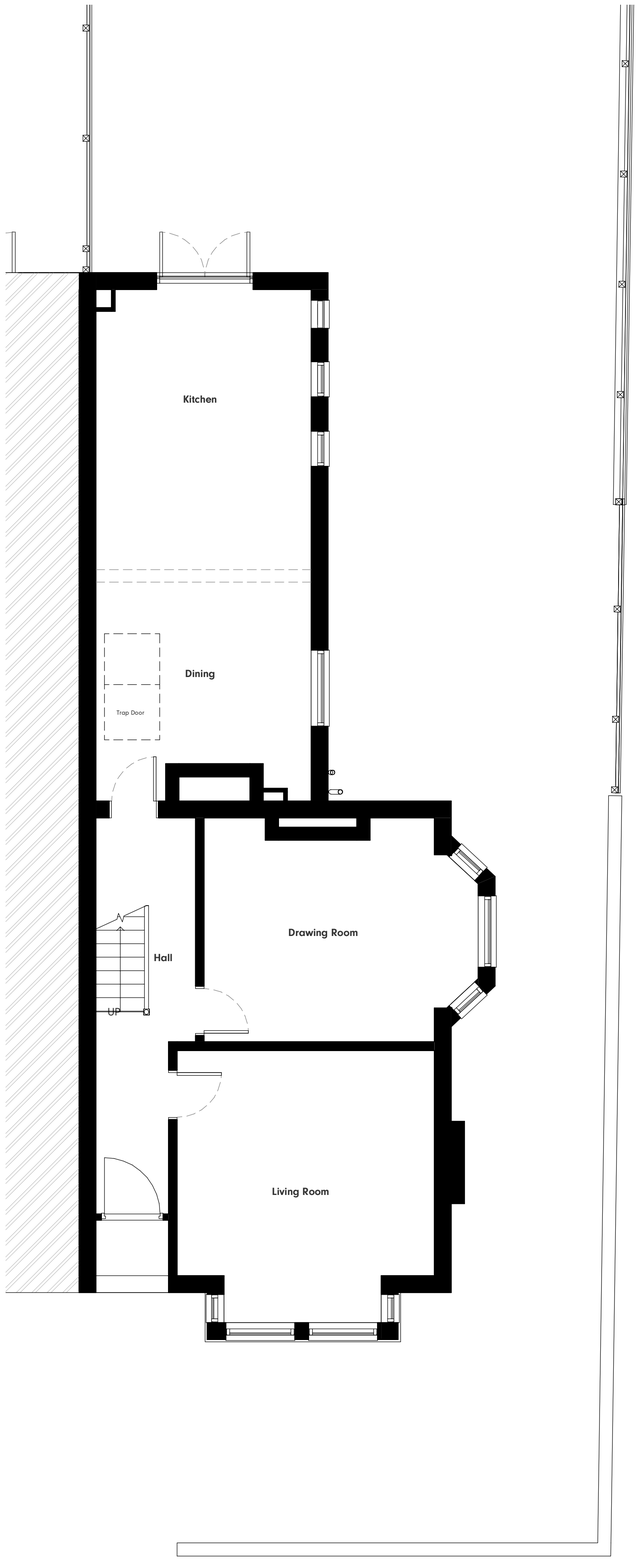


## Existing Ground Floor Plan

1 : 50

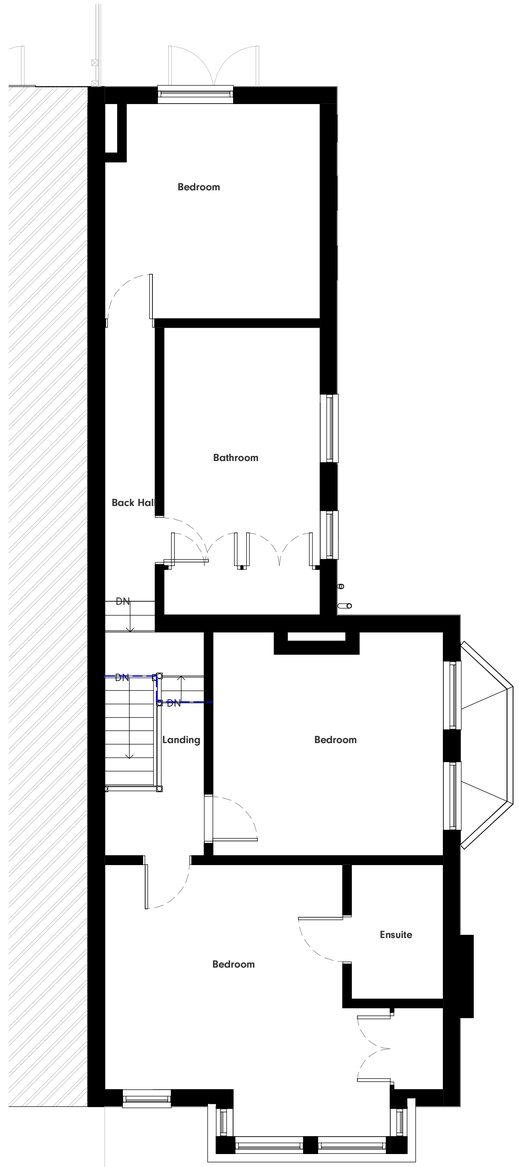


## Existing First Floor Plan

1 : 50

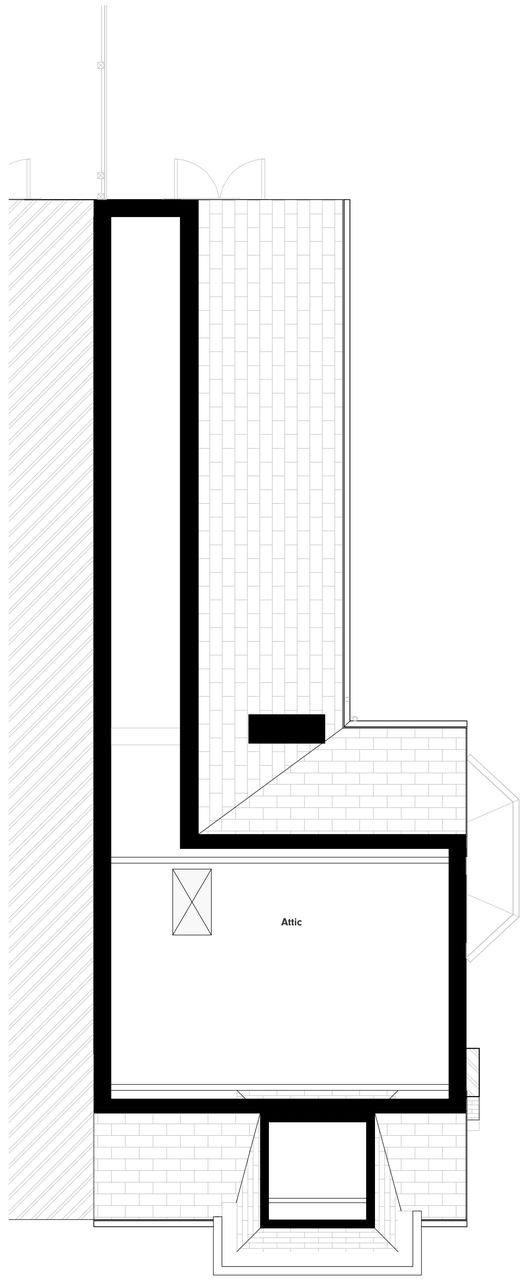


## Existing Attic Floor Plan

1 : 50

0 1 2 3

SCALE 1 : 50

N

Status:

PLANNING

| Ref | Hazard Identification | | Date |
|---|---|---|---|
| | | | |
| | | | |
| | | | |
| | | | |
| | | | |
| | | | |
| P1 | FIRST ISSUE | AU | 01.09.21 |
| Ref | Revision | By | Date |

This drawing is © Architecture Unknown Limited and is not to be copied, reproduced or re-distributed either in whole or in part without the prior written permission of the originator.

The originator shall have no responsibility for any liability, loss, cost, damage or expense arising from or relating to any use of this document other than for its intended purpose on this project.

This drawing shall be read in conjunction with all other relevant drawings, specifications and associated documentation. Any discrepencies, errors or omissions are to be reported to the originator before proceeding with work.

All dimensions are to be checked on site by the contractor prior to proceeding with any work.

AU?

The Shed, Manchester, M1 5GD
architectureunknown.co.uk
info@architectureunknown.co.uk
0789 401 2780

Sheet:
EXISTING FLOOR PLANS

Client:
GARETH KITCHINGS

Project:
29 OSWALD ROAD, CHORLTON, MANCHESER

| Drawn by: | Date: | Size: |
|---|---|---|
| DK | MAY 21 | A1 |
| Checked by: | Date: | |
| AU | AUG 21 | |
| Scale: | Drawing no. | Rev: |
| 1 : 50 | 21.072.301 | P1 |