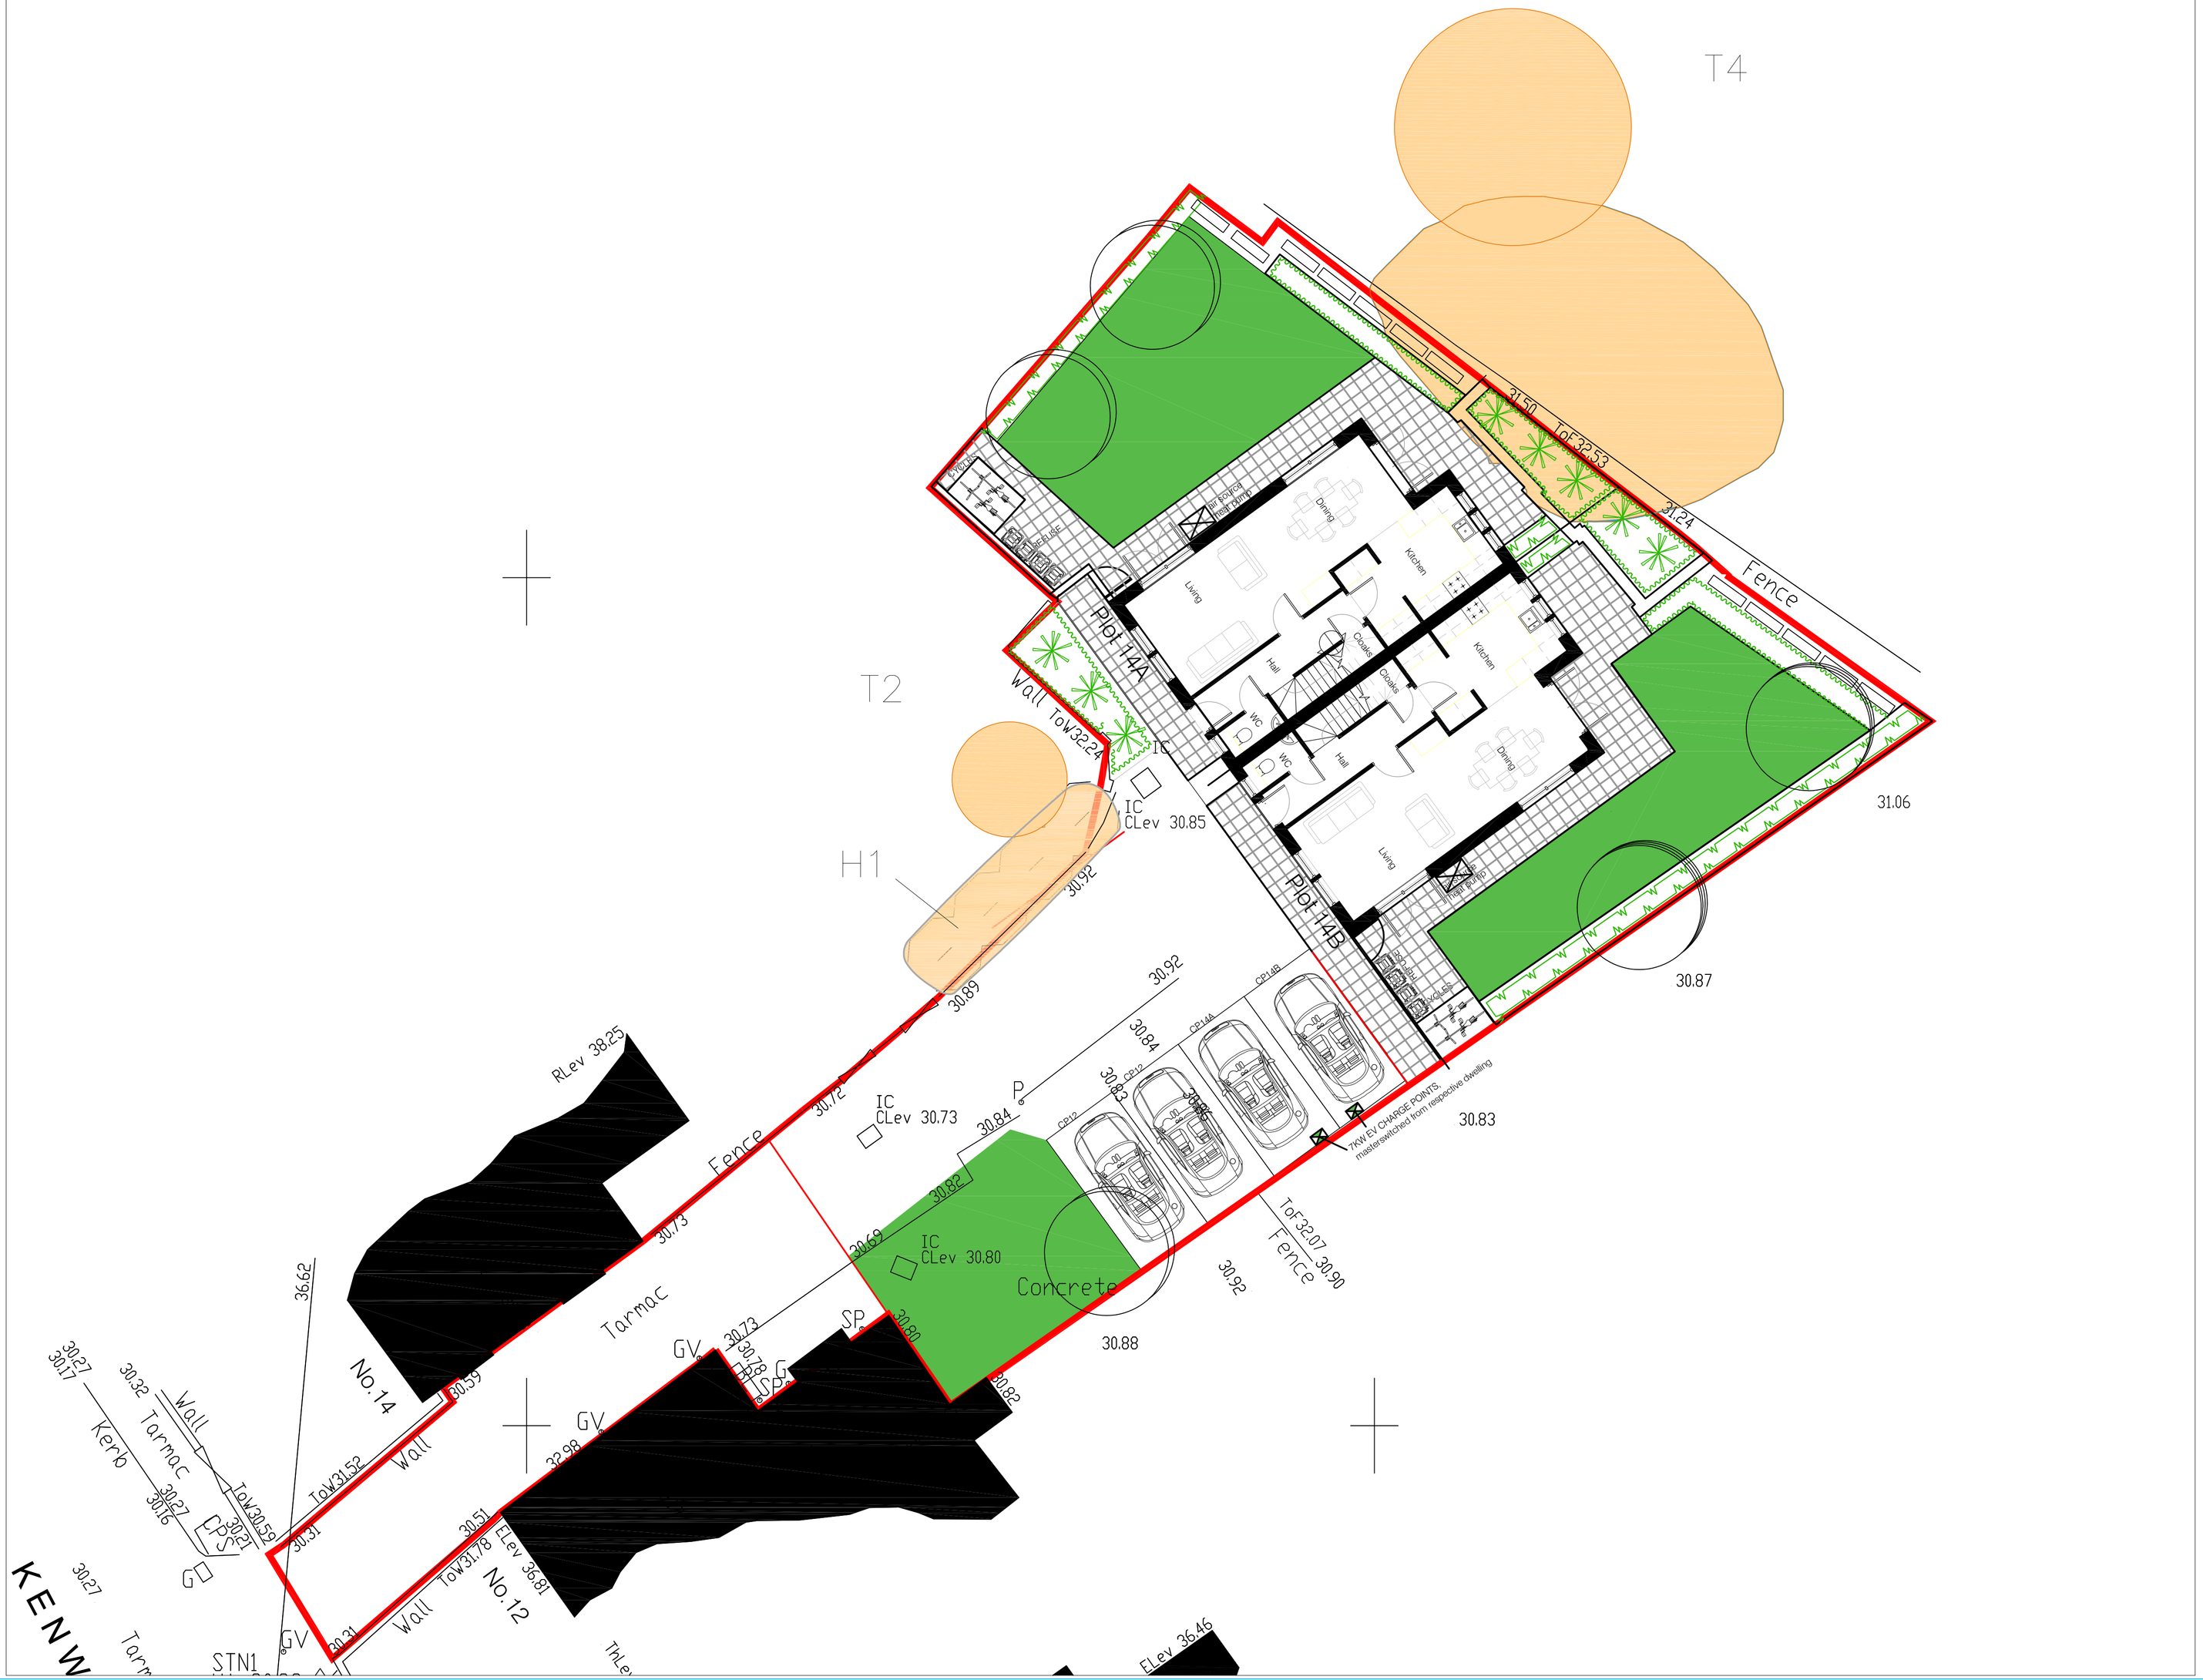



Simon R Miles
Chartered Architect
Didsbury
Manchester
T: 07778 137830
E: srmilesarchitect@gmail.com

Do not scale. Contractors must check all dimensions on site before preparing production drawings or commencing any work. This drawing and its design is the copyright of S.R.Miles Ltd and may not be reproduced in any form whatsoever without their prior express written consent.

Revision Date Revision note

Notes

Project :
14A/14B Kenworthy Lane, Northenden

Title :
Proposed Site plan

Drawing number : Issue :
21 314 PL100

Client :
Mr Lanzbergin

Scale :
100@A1, 200@A3

Date :
27.04.2022

CAD Ref :
PL100

Drawn by :
SRM

SRM
Simon R Miles BA Hons Dip Arch RIBA
Chartered Architect