
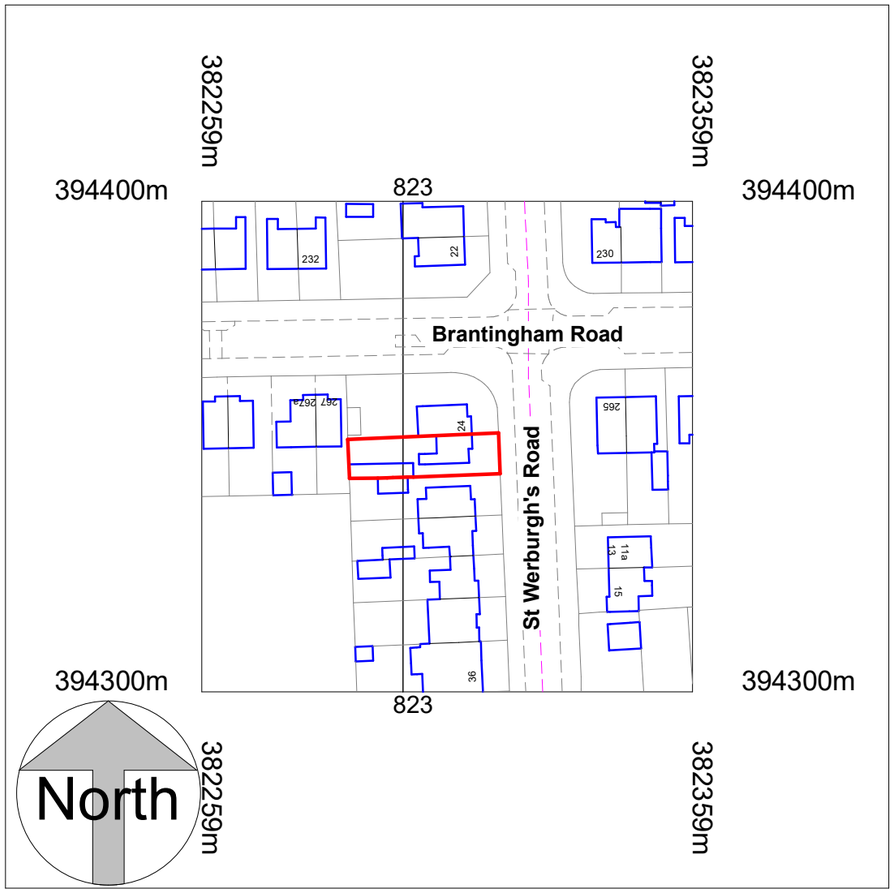


Location Plan
1 : 1250

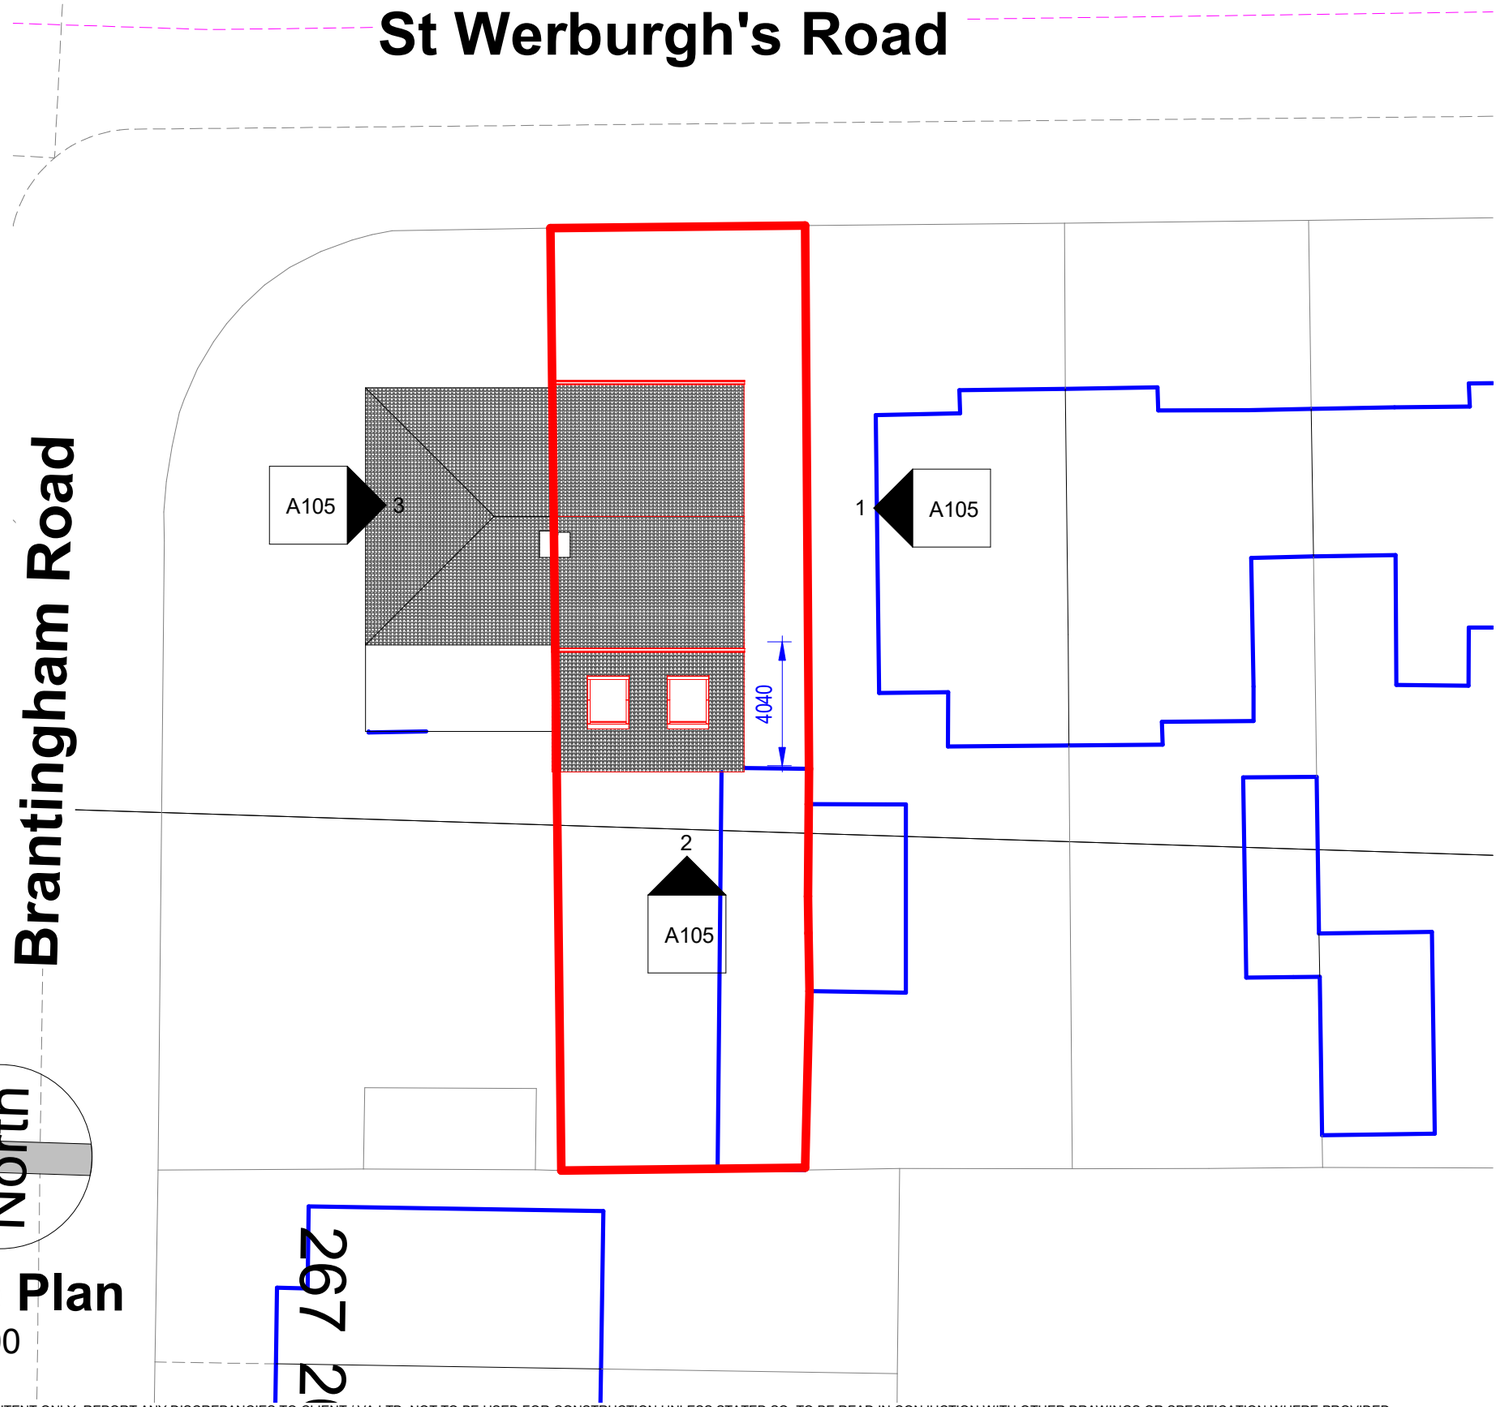

Site Plan
1 : 200

COPYRIGHT © ALL RIGHTS RESERVED BY VIKAS ALYAS LTD. DO NOT SCALE FROM DRAWING. DRAWING INDICATES DESIGN INTENT ONLY. REPORT ANY DISCREPANCIES TO CLIENT / VA LTD. NOT TO BE USED FOR CONSTRUCTION UNLESS STATED SO. TO BE READ IN CONJUCTION WITH OTHER DRAWINGS OR SPECIFICATION WHERE PROVIDED.

ARCHITEK
BUILDING DESIGN CONSULTANCY
0161 511 8479
vikas@architek.uk
916 Stockport Road, Levenshulme, Manchester, M19 3AB

No.	Description	Date
P1	Issue to Planning	01.03.2022

PROJECT
Single storey rear extension

ADDRESS
26 St Werburgh's Road
Whalley Range Manchester M21 0TJ

CLIENT
Annum Investments Ltd

Manchester City Council

PURPOSE OF ISSUE
Planning

SHEET
Location and Site Plan

Date	Project number	Scale (@ A3)
13.01.2022	2063	As indicated

Drawn by: VA
Checked by: VA

DRAWING NUMBER: A101

REV: P1