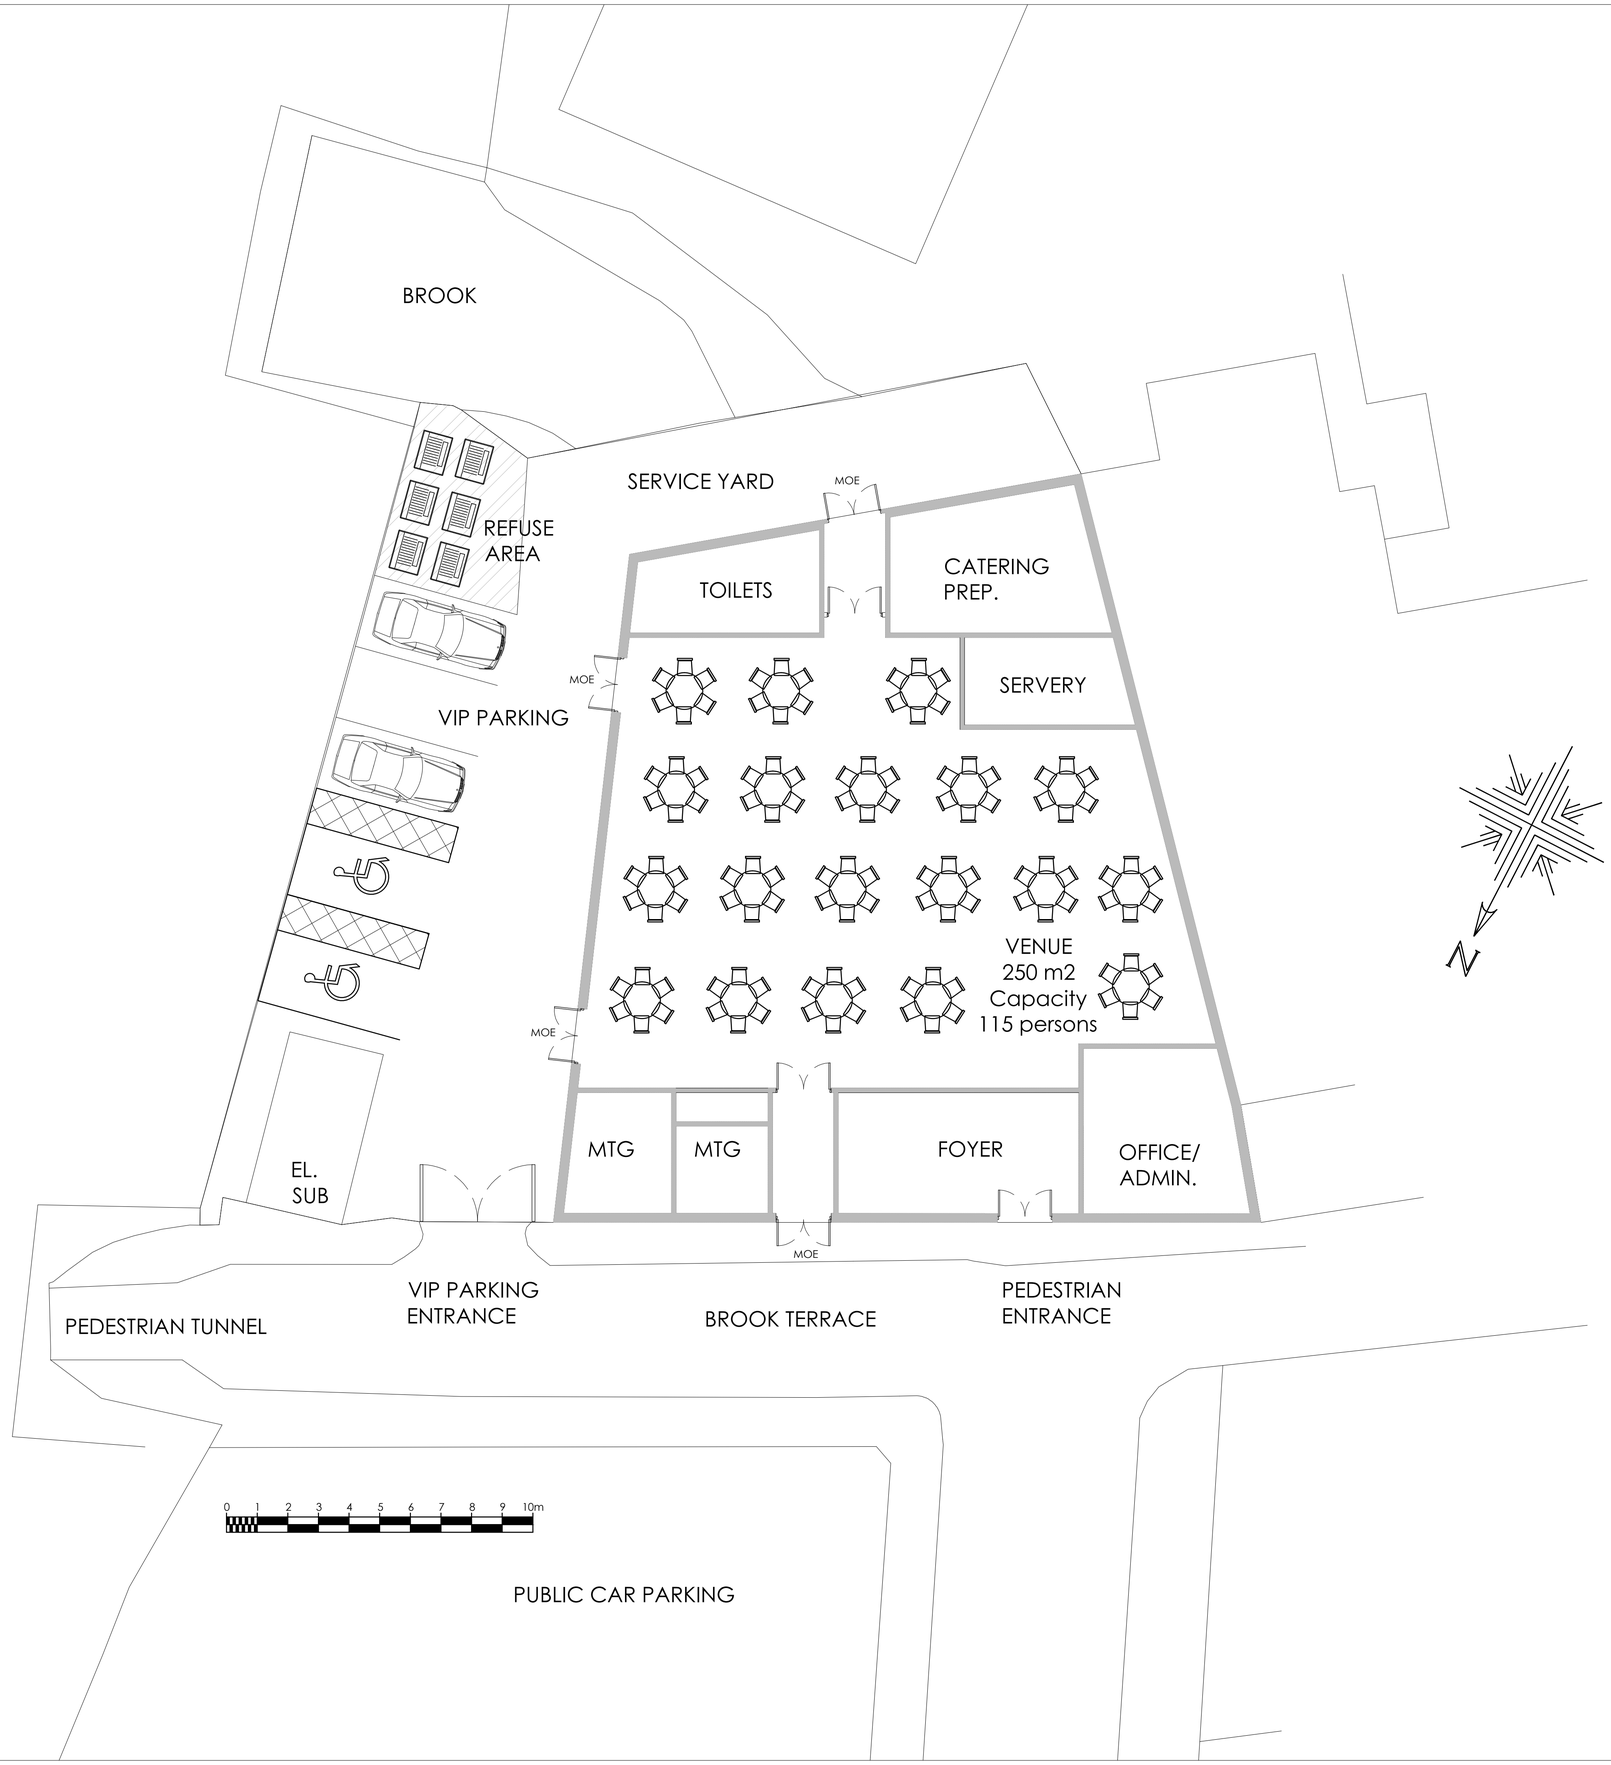


NOTE:

The Contractor is to check and verify all building and site dimensions, levels and sewer invert levels at connection points before work starts.

This drawing must be read with and checked against any structural or other specialist drawings provided.

The Contractor is to comply in all respects with the current Building Regulations whether or not specifically stated on these drawings.

This drawing is not intended to show details of foundation or ground conditions. Each area of ground relied upon to support the structure depicted must be investigated by the Contractor and suitable methods of foundation be provided.

THIS SCHEME IS NOT BASED ON A SURVEY

THIS DRAWING IS FOR PLANNING PERMISSION PURPOSES ONLY.

This drawing is not intended to show the final internal layouts of the building which will be subject to further instructions, Building Control and Fire Authority approvals.

Drawing Status	
Construction Status	

Rev.		By	Date
A.	On site parking revised as Transport Report.		
	Refuse area indicated.	SRN	11.03.22

RICHMOND CONSULTANTS

Mobile 07710131750

Email srnnicholls@nttworld.com

Site
591a Stockport Road
Manchester
M33 0RX

Title
Change of Use Application
Proposed Floor Plan

Checked	Drawn By	Scale	Date
	SRN	1:100 @A1	Dec 21

Drawing Number	Rev.
17/21 EM-103	A