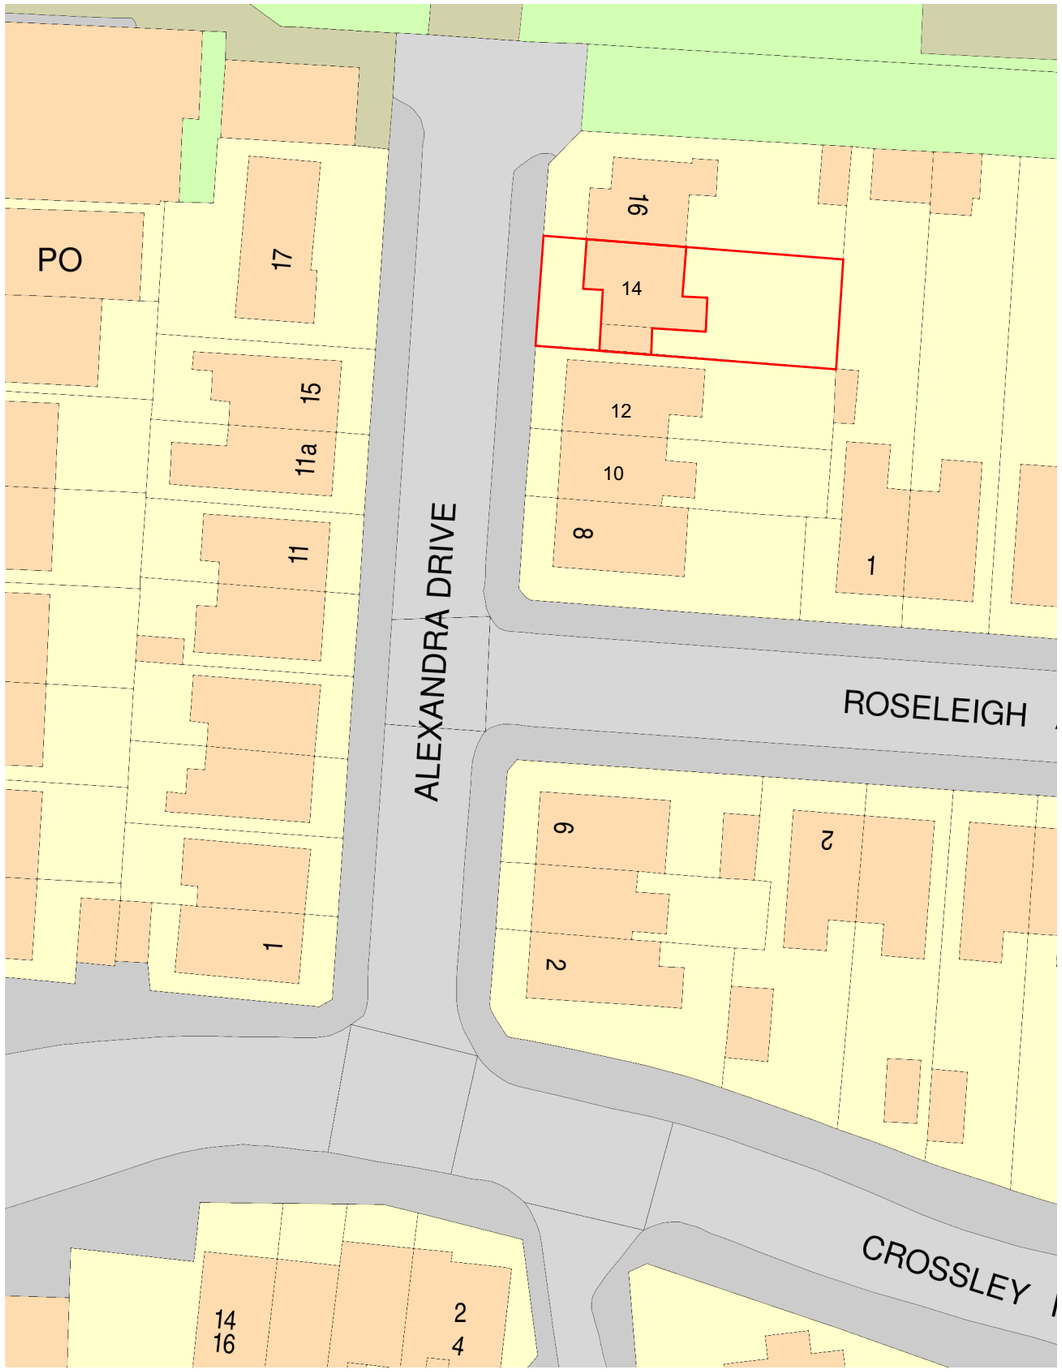

LOCATION PLAN
SCALE:1:500

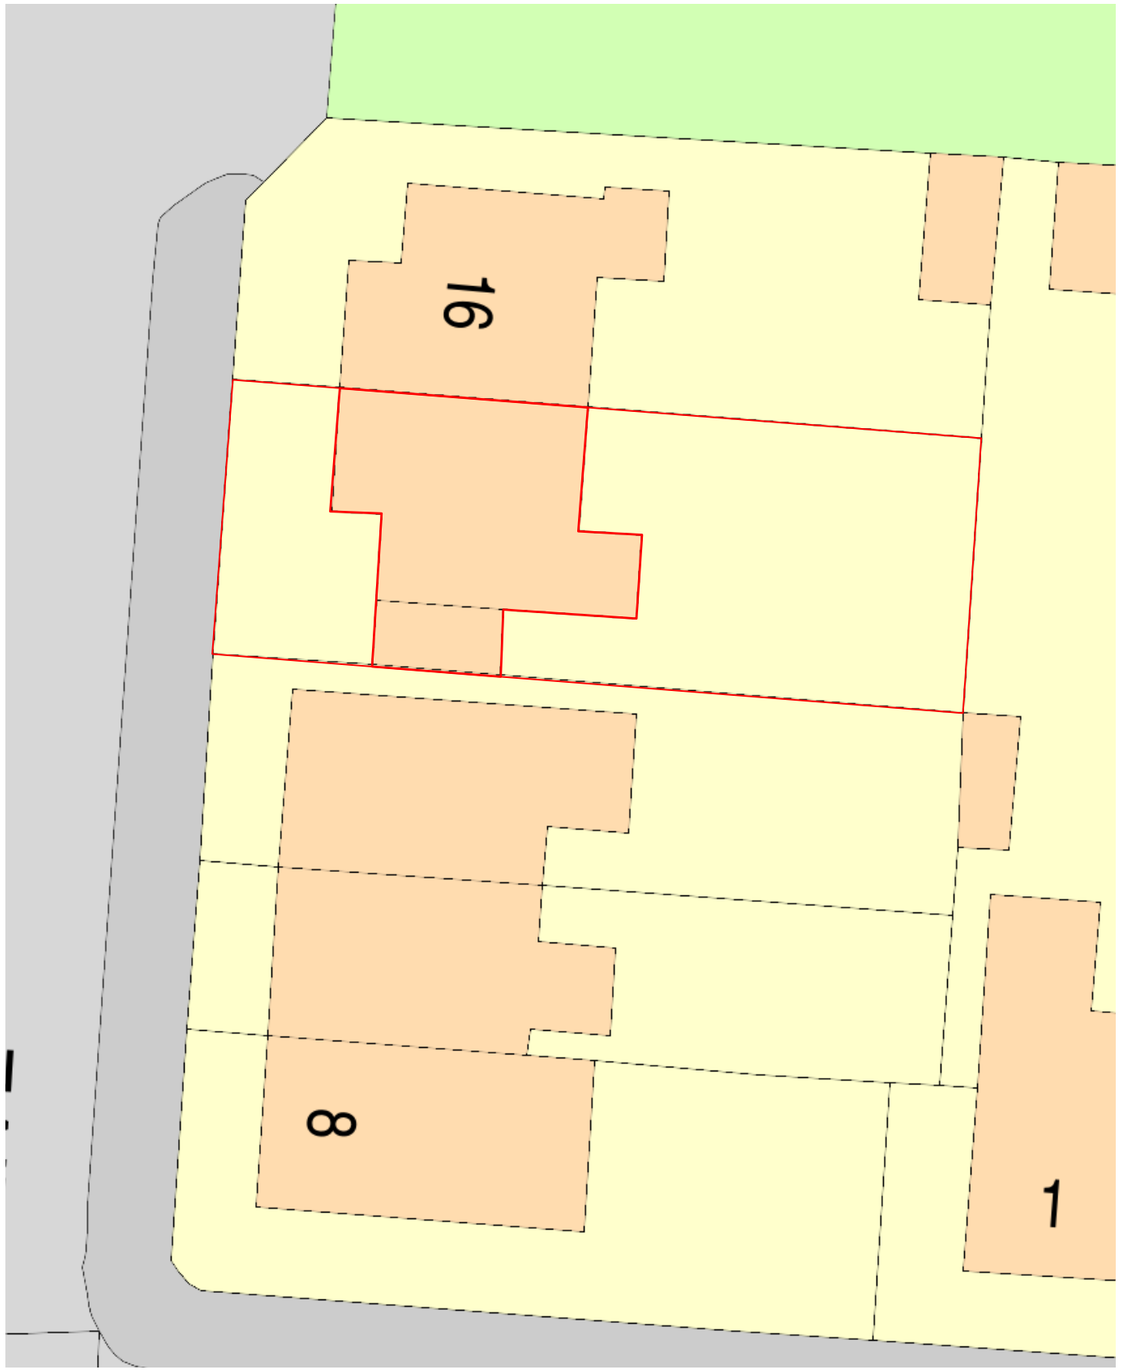

SITE PLAN
SCALE:1:200

This drawing must not be reproduced without permission from NM Architectural Services LTD. DO NOT scale of this drawing. All Dimensions are to be checked on site by the contractor/sub contractor. Any discrepancies to be reported to NM Architectural services LTD.

Client Name: Mr Farrukh	**Drawing Title:** Existing Location / Site Plan	**Project Type:** Domestic Residential Extensions			**Check By:**	MN	Date: 21.03.2022	**Revision Notes:**
Project Address: 14 Alexandra Drive, Manchester Burnage, M19 2WW	**Drawing Type:** Planning Submission	**Dwg No:**	AXD:001	**Scale:**	1:100	**Rev:** -		