
This drawing was produced in AutoCAD, DO NOT change manually.
DO NOT scale from this drawing. The contractor must verify all site dimensions.

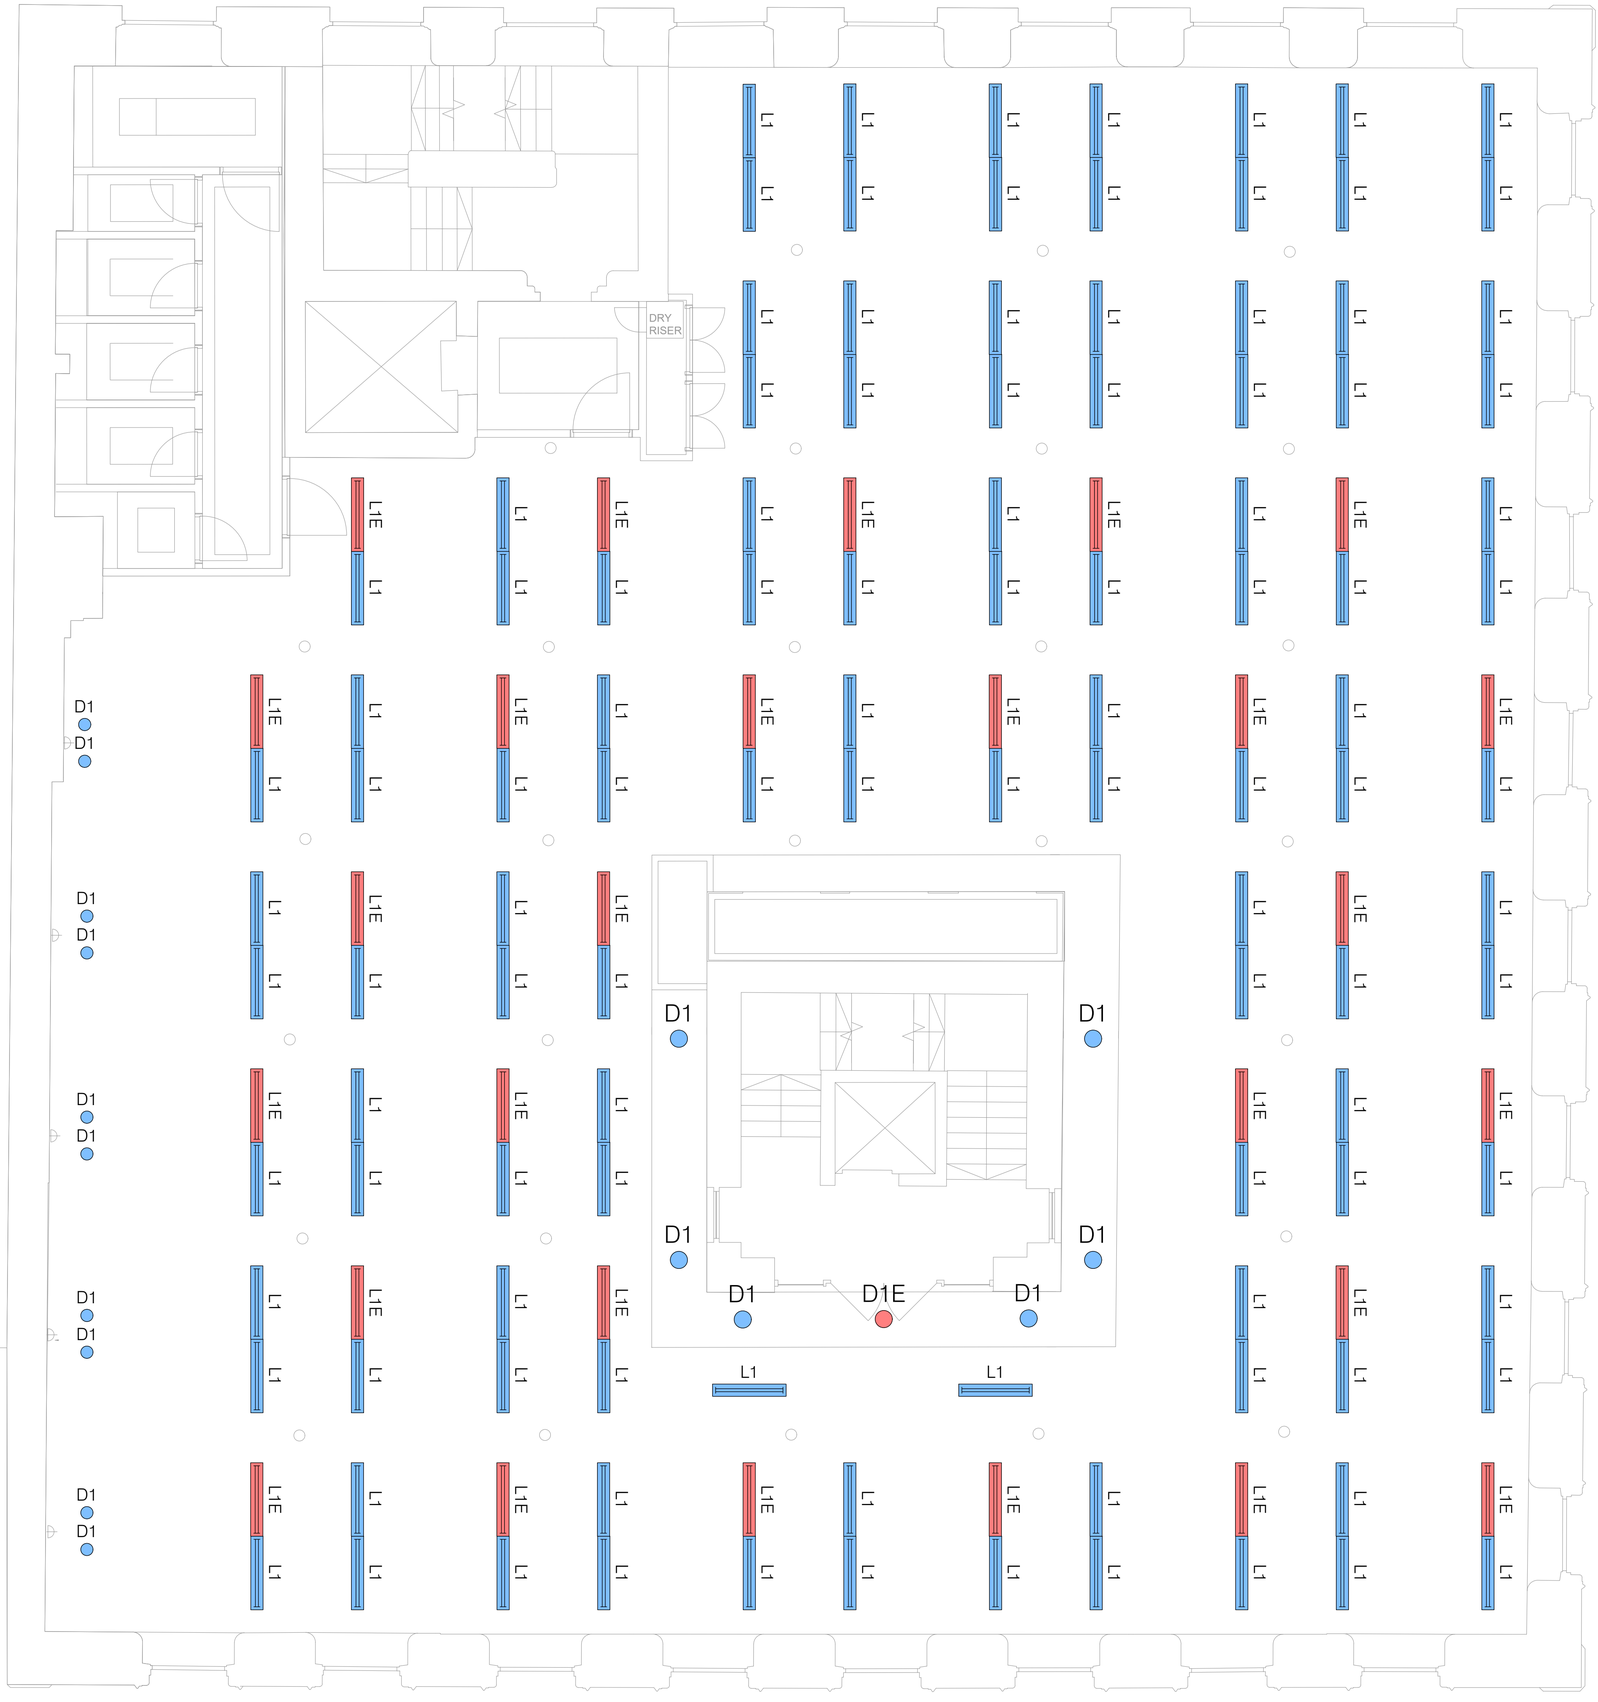


## Legend - Lighting

| | |
|---|---|
| L1 | Linear Fitting LED |
| L1E | Emergency Linear Fitting LED |

## Notes

1. This drawing should be read in conjunction with the relevant specification sections and schedules.
2. The design intent for the MEP installation is defined by the specification AND the concept drawings.
3. The drawings show the minimum requirements for compliance and may contain elements which are not referred to in the specification.
4. All lighting positions are indicative only.
5. All details indicated are to be verified as part of the stage 4 Technical design.

| Issue | Date | Description | Drawn | Checked |
|---|---|---|---|---|
| P3 | 31 01 22 | Planning Issue | DG | JW |
| P2 | 28 01 22 | Preliminary Issue - For Planning | SM | JW |
| P1 | 15 12 21 | Preliminary Issue - Layout change in line with comments received, indicating containment. | SM | JW |

Hannan Associates
MEP Design Solutions

Hannan Associates Ltd
Beta House, Alphagate Drive,
Manchester Road, Denton
M34 3SH
Tel : +44 (0)161 337 2200
Email : info@hannan-uk.com
Web : www.hannan-uk.com

Client
Clearbell UK Strategic Limited Partnership

Project
Freetrade Exchange Refurbishment

Design Stage
Stage 2 'Concept Design'

Drawing Title
Typical Floor Office Lighting Layout

| Scale | Page Size |
|---|---|
| 1:50 | A1L |

Status
PLANNING ISSUE

| Project : Originator : Volume | Level : File Type : Role : Number |
|---|---|
| 3882 - HAN - ZZ | XX - DR - E - 04 00 |

This drawing is the property of Hannan Associates. It must not be copied or lent to any third party without the written consent of Hannan Associates, and must be returned upon request.