



FASCIA SIGN
45mm deep folded aluminium fascia panel powder coated black, complete with LED trough and corrugated detail. Fascia to accept 100mm deep built up letters comprising of a 5mm 050 opal acrylic face, 3mm clear return with block-out internal white/matt black external vinyl to edge. 5mm 030 opal acrylic letter back to halo illuminate. 10mm foamex carrier mounted inside, with white LEDs to illuminate face & red LEDs to halo illuminate the rear. Fascia to accept 100mm deep built up logo comprising of a 5mm red acrylic face inlaid with a 5mm 050 acrylic logo, 3mm clear return with block-out internal white/matt black external vinyl to edge . 5mm 030 opal acrylic letter back to halo illuminate. 10mm foamex carrier mounted inside, with white LEDS to illuminate face & Red LEDs to halo illuminate the rear. 'TM' mark to be satin white vinyl applied direct to fascia.


01 FRONT ELEVATION
1:50

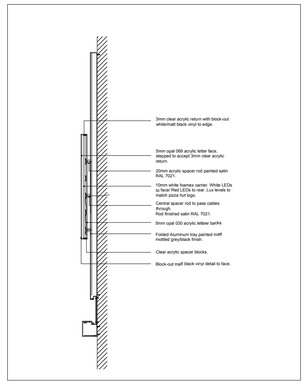

02 FASCIA SIGN DETAIL
1:20

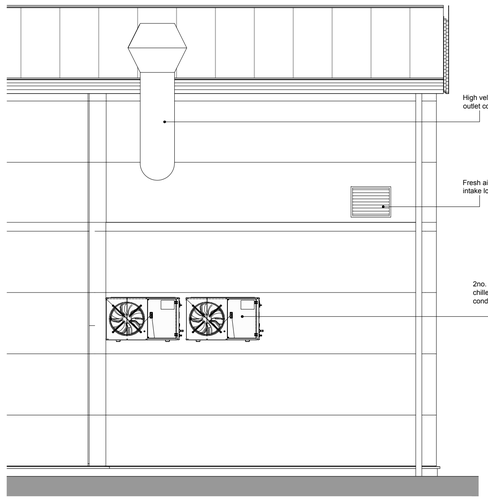

03 REAR ELEVATION
1:50

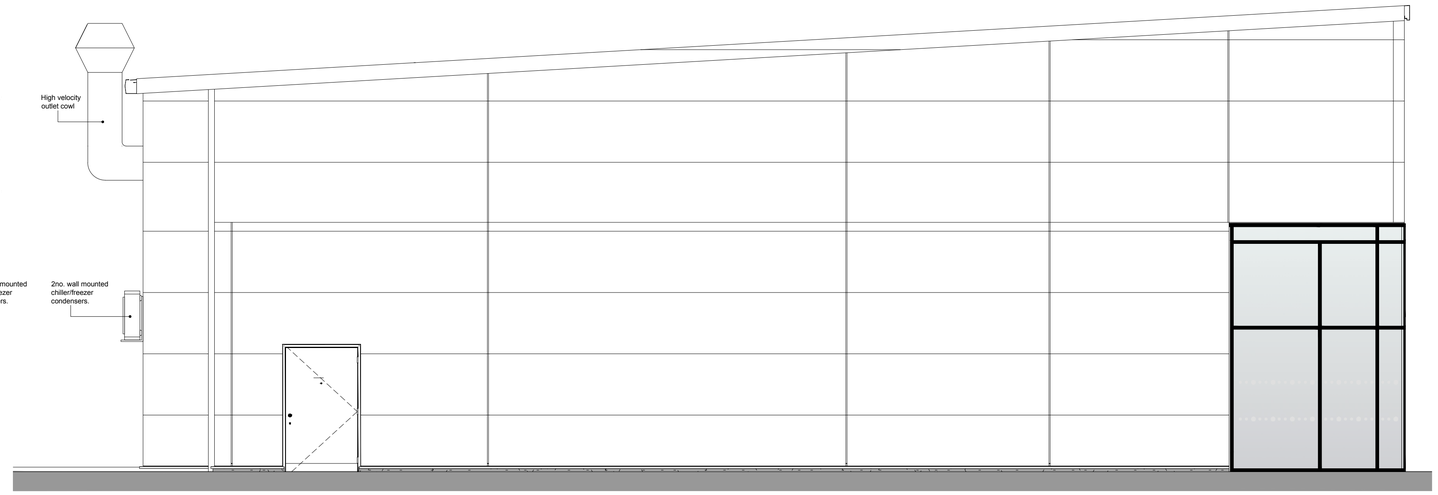

04 SIDE ELEVATION
1:50

1:20
0 400mm 800mm 1200mm 1600mm 2000mm
1:50
0 1m 2m 3m 4m 5m

NOTES:
1. To be read in conjunction with all other consultants drawings.
2. Contractors to check site conditions prior to commencement of work.
3. Any discrepancies to be reported directly to the AW Architectural Design Ltd.
4. ~~Do not scale off drawing. Use figured dimensions only.~~
5. All dimensions to be checked on site.
6. All drawings are the copyright of AW Architectural Design Ltd.

FOR PLANNING

REV:	DATE:	DESCRIPTION:

Pizza Hut

PROJECT:
FALLOW FIELD RETAIL PARK

ADDRESS:
FALLOWFIELD RETAIL PARK
BIRCHFIELD ROAD

DRAWING TITLE:
PROPOSED ELEVATIONS

SCALE:	DATE:	
As shown @ A1	March 2022	
JOB NO: FFY22	DRG NO: 30	REV:
DRAWN BY: AW	CHECKED BY: NJ	

AW ARCHITECTURAL DESIGN
1 The Willows, Mill Farm Courtyard, Beachampton,
Milton Keynes, Buckinghamshire, MK19 6DS
T: 01525 240800
E: admin@aw-architectural.co.uk
W: www.aw-architectural.co.uk