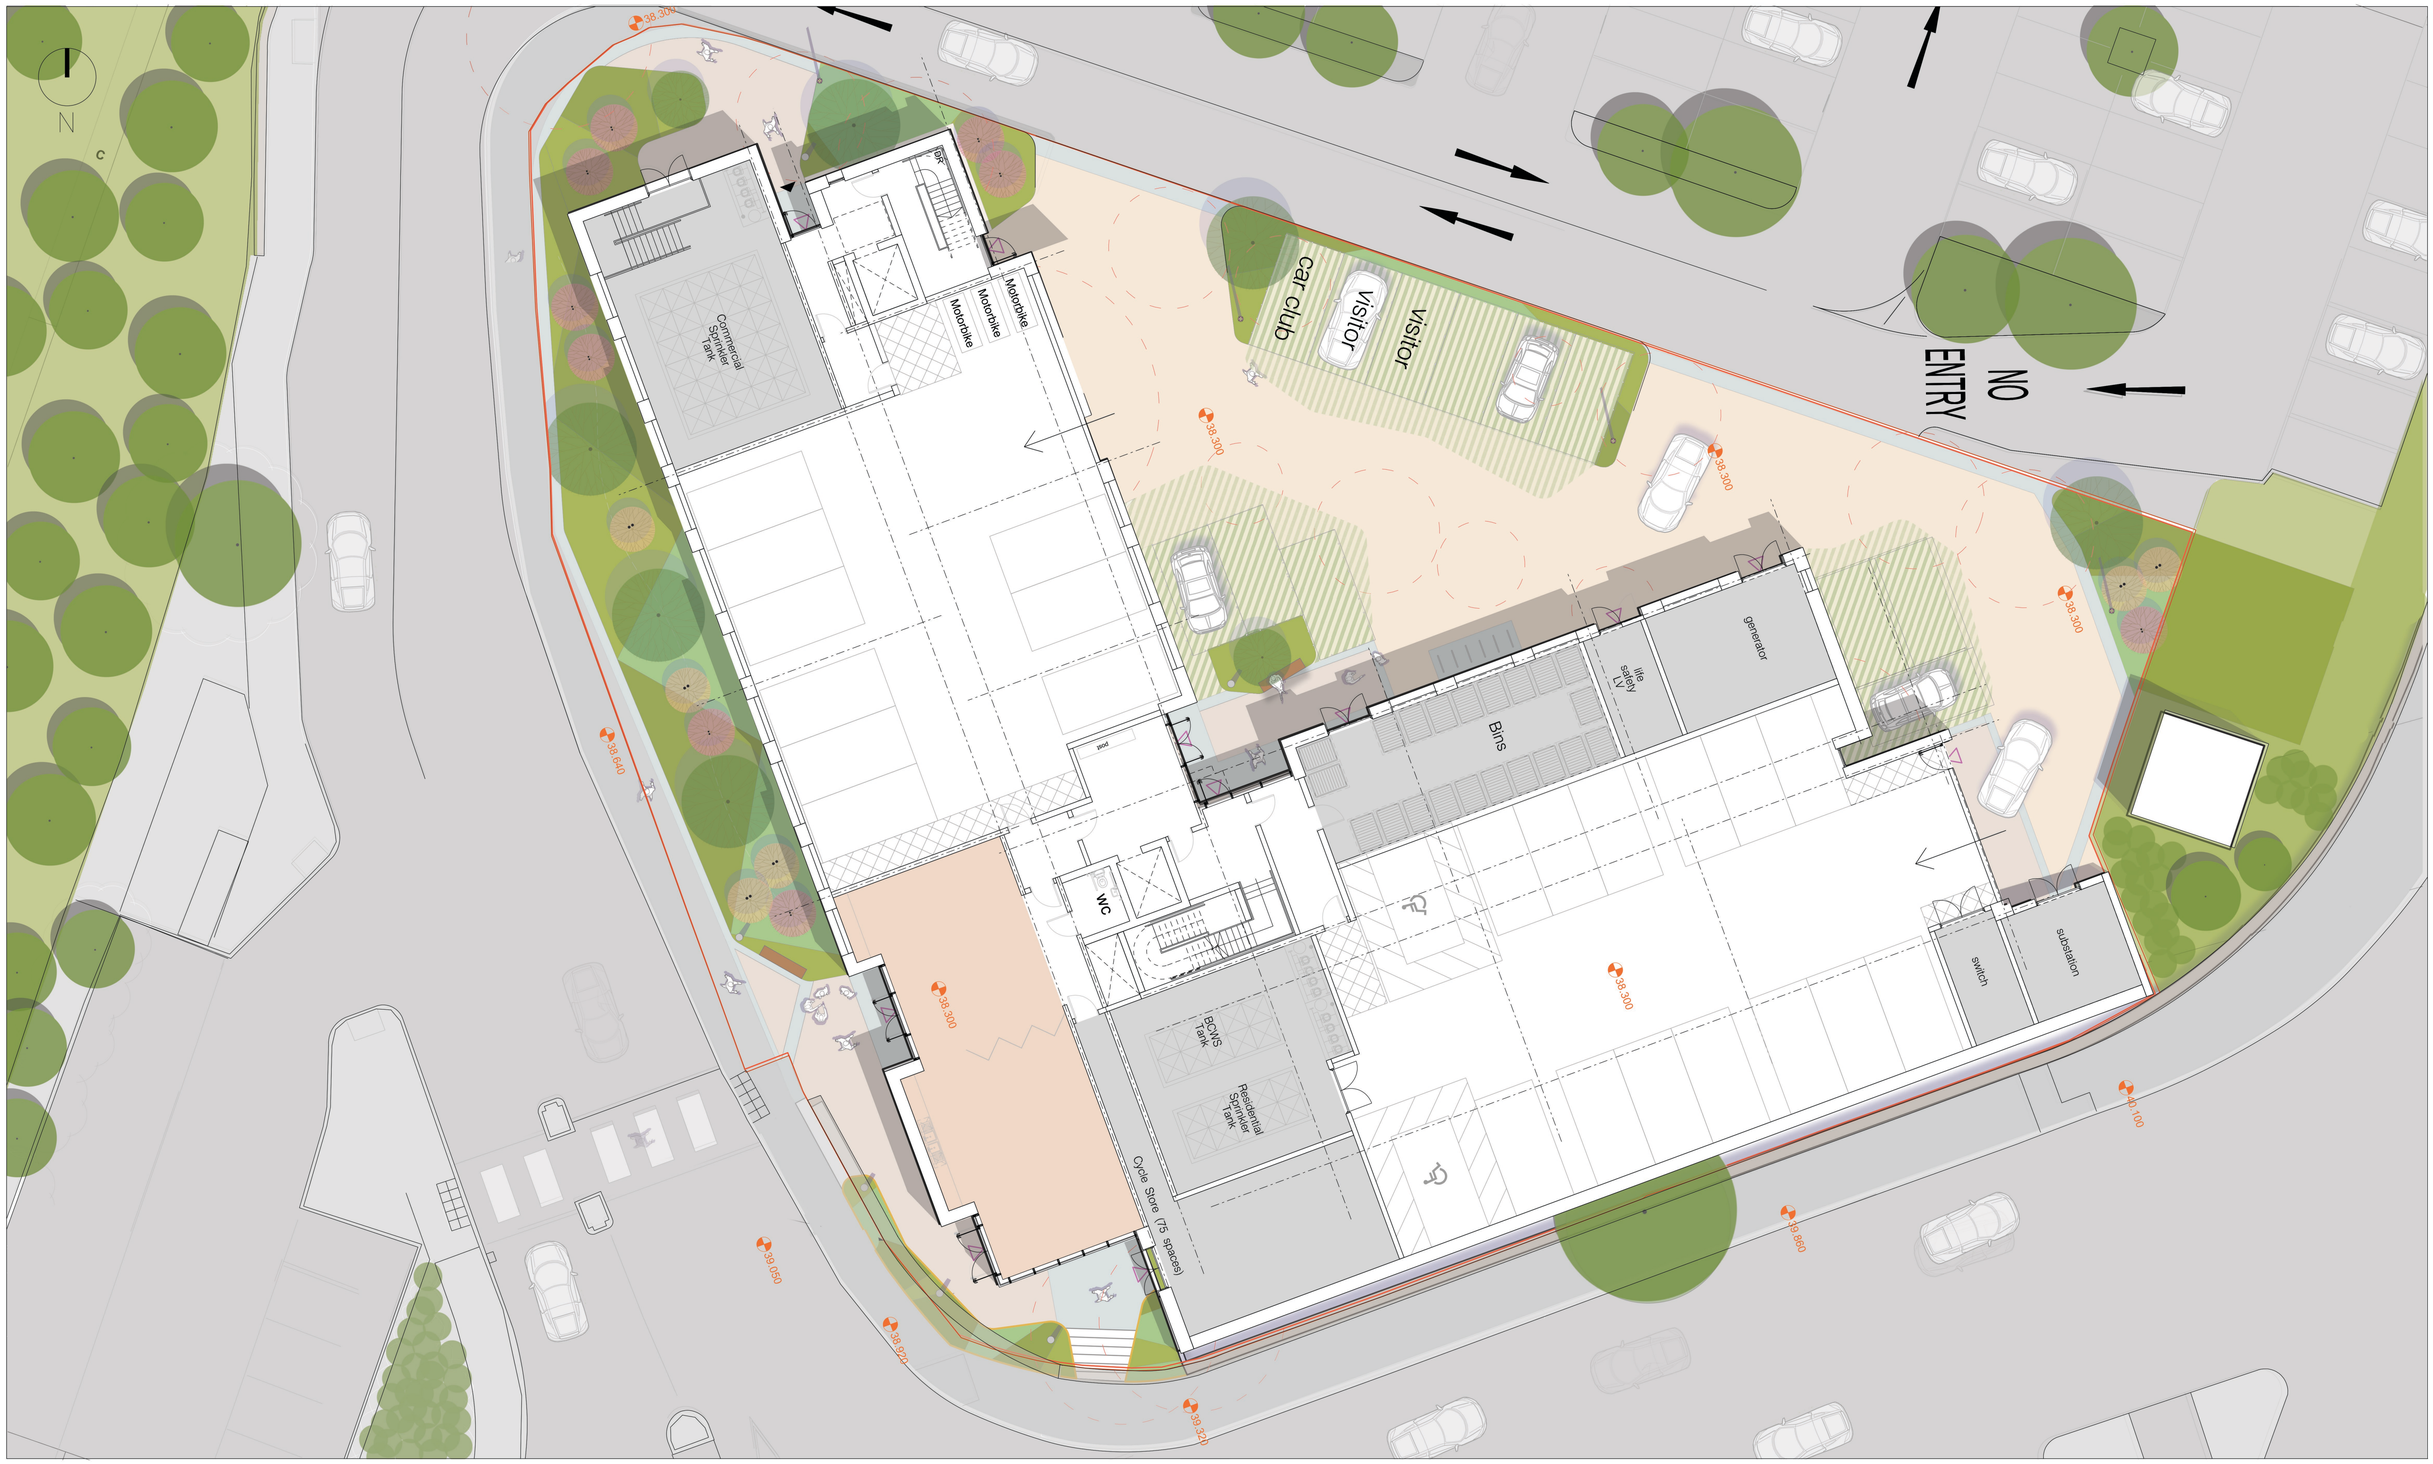


hodder+partners

SGI Studios
1 Kelso Place
Manchester M15 4LE

t: +44(0)161 832 9842
e: mail@hodderandpartners.com
w: www.hodderandpartners.com

DO NOT SCALE
Work to annotated dimensions only.
Read drawing in conjunction with relevant specification, Structural Engineers' and Services Engineers' drawings. Confirm all dimensions before commencement of any work on site or fabrication.

revisions + notes:

REV. P1 03/05/2022 PLANNING ISSUE

- Community
- Plant/Bins/Bikes
- 1B1P
- 2B3P

client: Dandara

date: NOVEMBER 2021

project: Didsbury, Parrs Wood

scale: 1:125 at A1

drawn by: NW

title: GROUND FLOOR PLAN

drawing number: L(—)000

status: PLANNING

job number: 0629

revision: P1

hodder+partners