


PROPOSED QUAY STREET ELEVATION (1.100 @ A1)

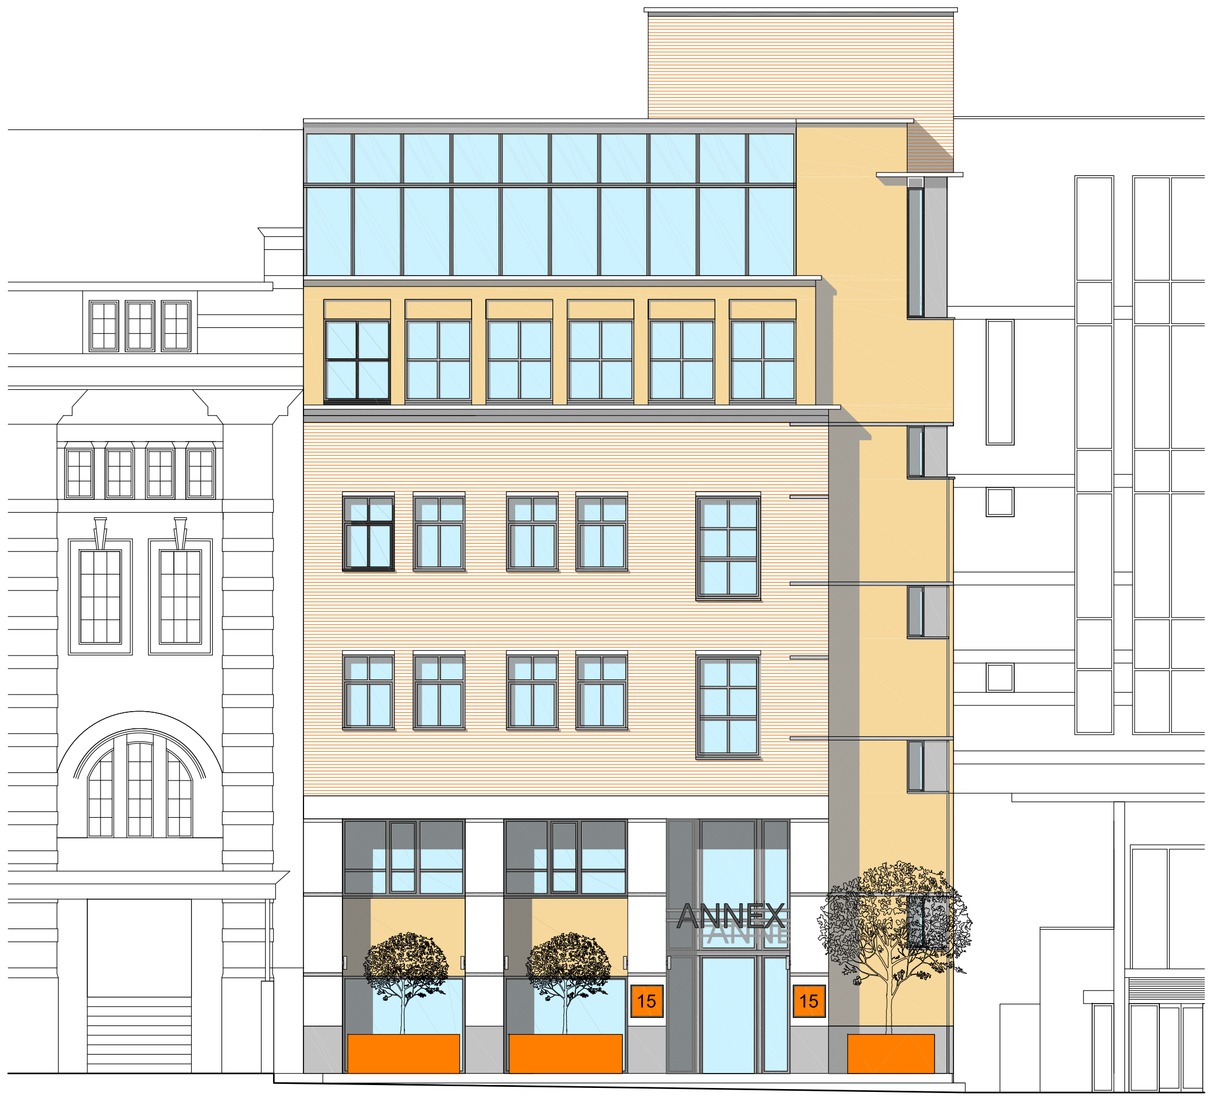




EXAMPLE OF BUILDING SIGNAGE (NTS)
3D Letters backed by plate slightly bigger than the letters. Set back from the letters to reflect the back light from the letters.




EXAMPLE OF BUILDING SIGNAGE (NTS)

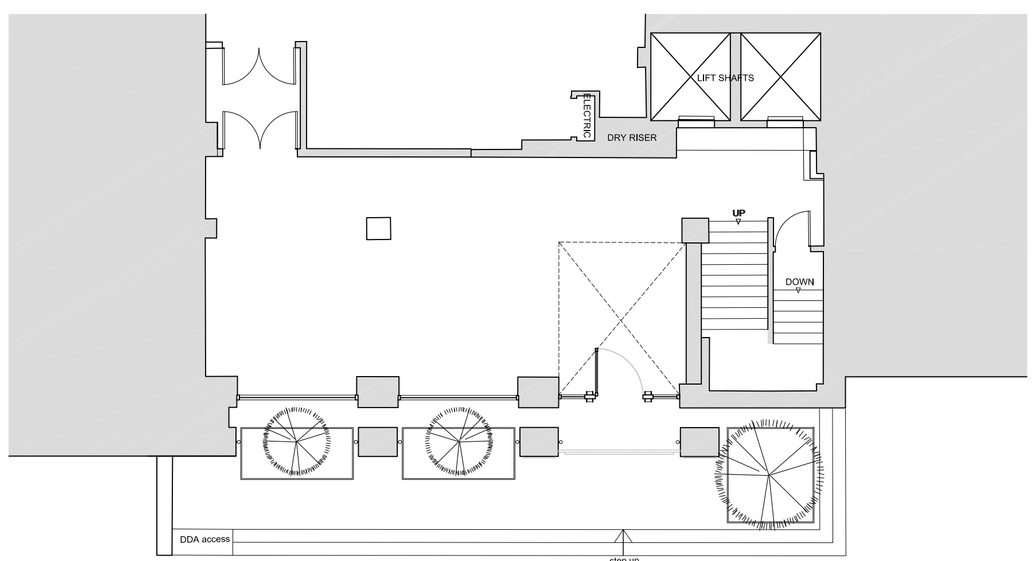

QUAY STREET

PROPOSED PART GROUND FLOOR PLAN (1.100 @ A1)

PROPOSED QUAY STREET ENTRANCE ELEVATION (1.25 @ A1)

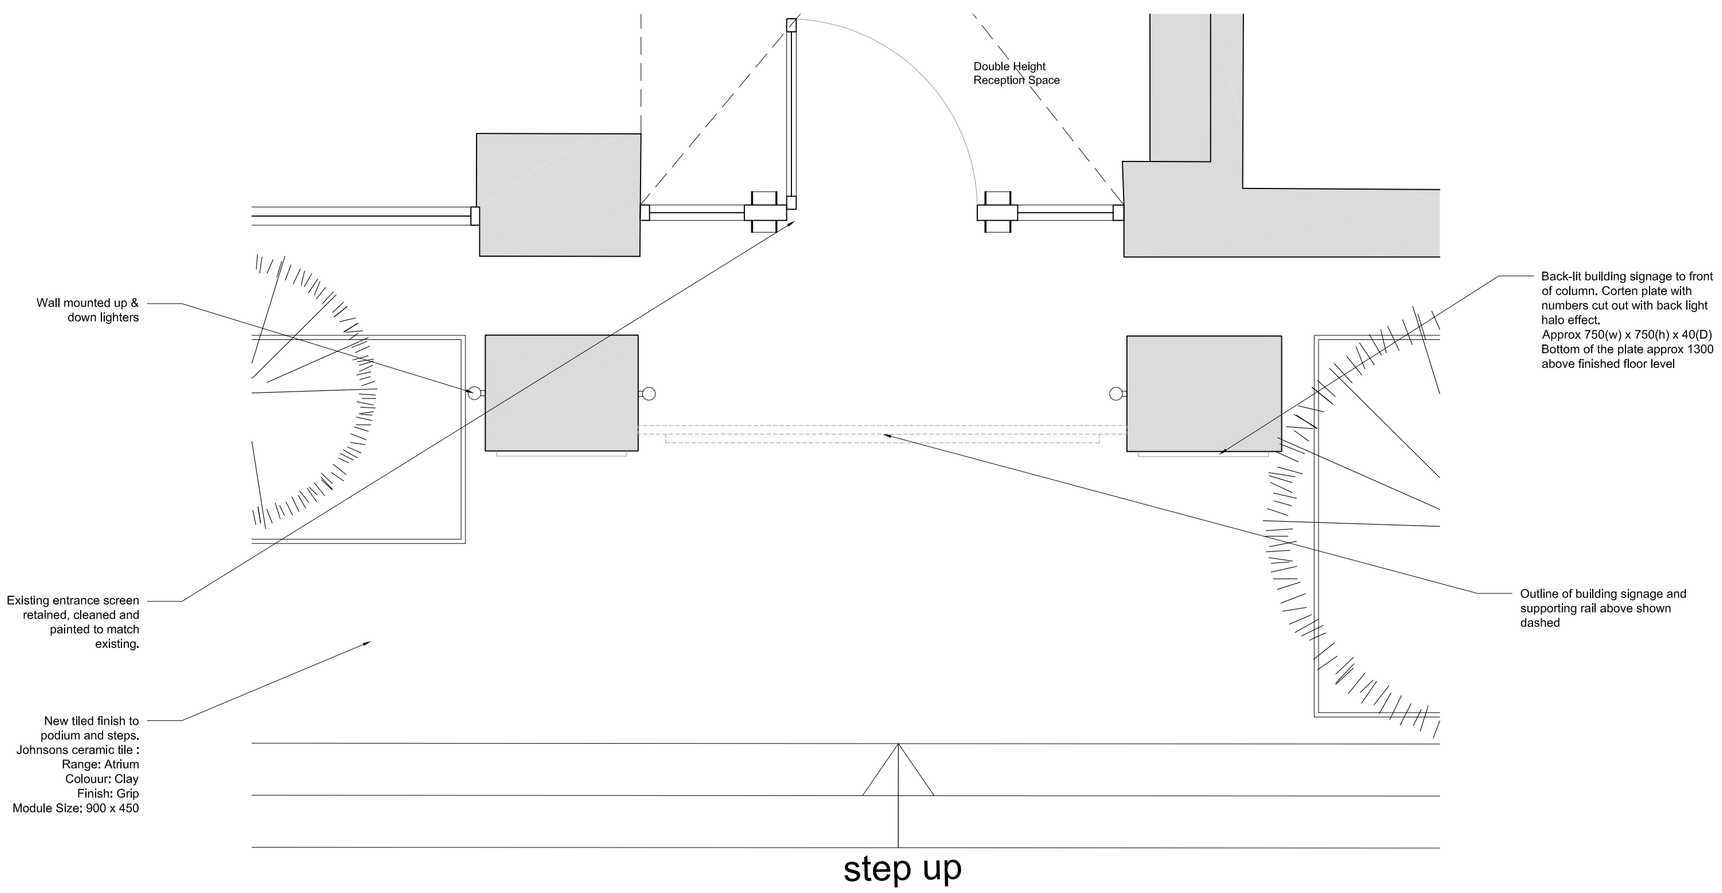

PROPOSED PART GROUND FLOOR PLAN (1.25 @ A1)

Scale

1:100 @ A1

1:25 @ A1

Notes

Figured dimensions are to be used in all cases.

Dimensions should not be scaled from drawing unless for planning application purposes.

All existing dimensions should be checked on site before commencement of the works.

Land Registry and ownership boundaries are produced by Studio KMA using all reasonable endeavours, Studio KMA cannot be held responsible for scale discrepancies in plans supplied by others.

Any discrepancies in dimensions should be clarified with the Architect at the address below prior to commencement of the works.

No deviation from this drawing will be permitted without the prior written consent of the Architect.

This drawing is to be read in conjunction with all the relevant Mechanical and Electrical drawings.

This drawing is to be read in conjunction with the relevant Structural Engineer's drawings, structural calculations and recommendations.

This drawing is to be read in conjunction with the relevant Fire Safety Strategy drawings.

Please note that the use of any quantification data is done so at the users own risk.

This drawing is the copyright of Studio KMA and to be returned to the Architect on completion of the contract. The drawing should not be reproduced without the written permission of Studio KMA.

Revision Notes

Rev.	Date	Revision Description	Drawn	Checked
P1	04.03.22	Initial Issue	DG	DG
P1	22.03.22	General Update	DG	DG

Project Name
Manchester
15 Quay Street

Drawing Title
Proposed Quay Street Elevation with Signage & Lighting Details

Drawing Number
MQS-KMA-00-XX-DR-A-2005

Project Number	Status	Revision
T1014	A3 Planning	P2

Drawn by	Authorised by	Date
OR	DG	10.03.22

Studio KMA
4 Cromwell Court | Brunswick Street | Oldham | OL1 1ET
T: 01457 873163

10 Nicholas Street | Chester | CH1 2NX
T: 01244 478505

E: info@studiokma.co.uk www.studiokma.co.uk

STUDIO