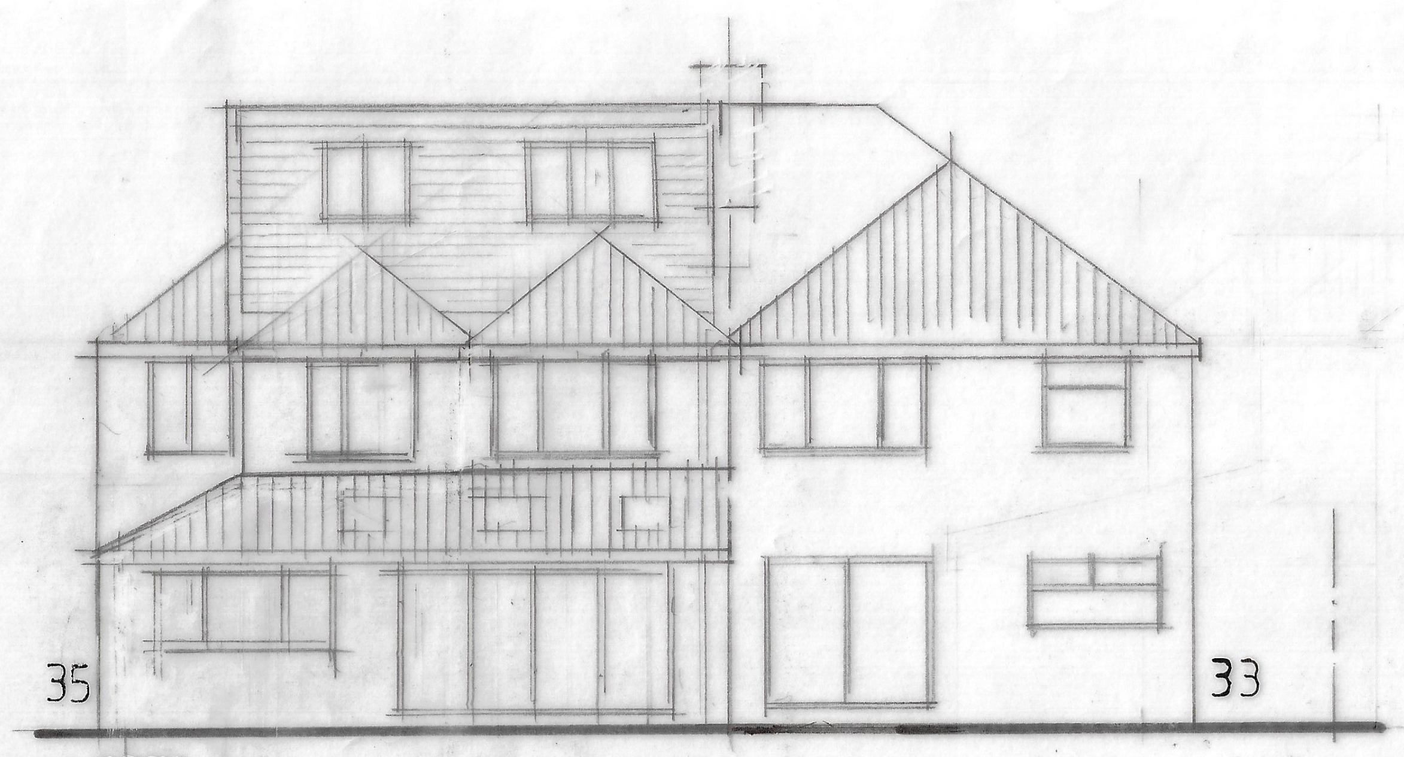

rear

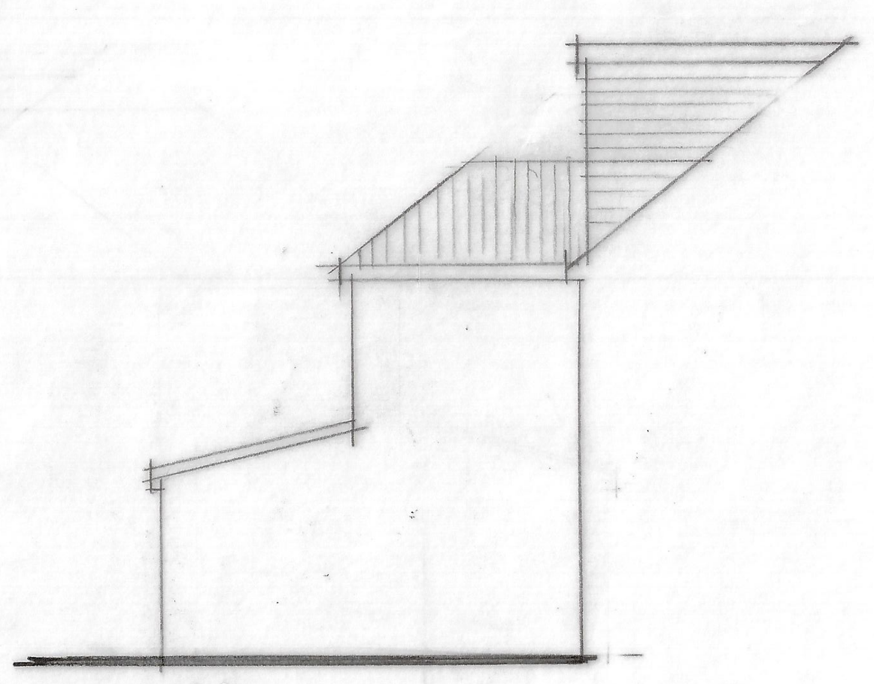

side

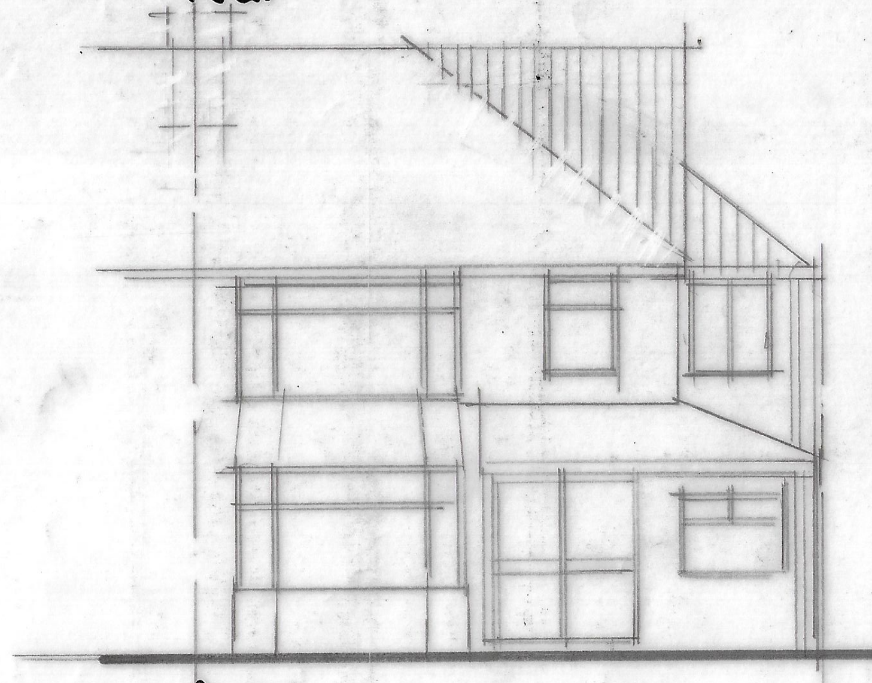

front

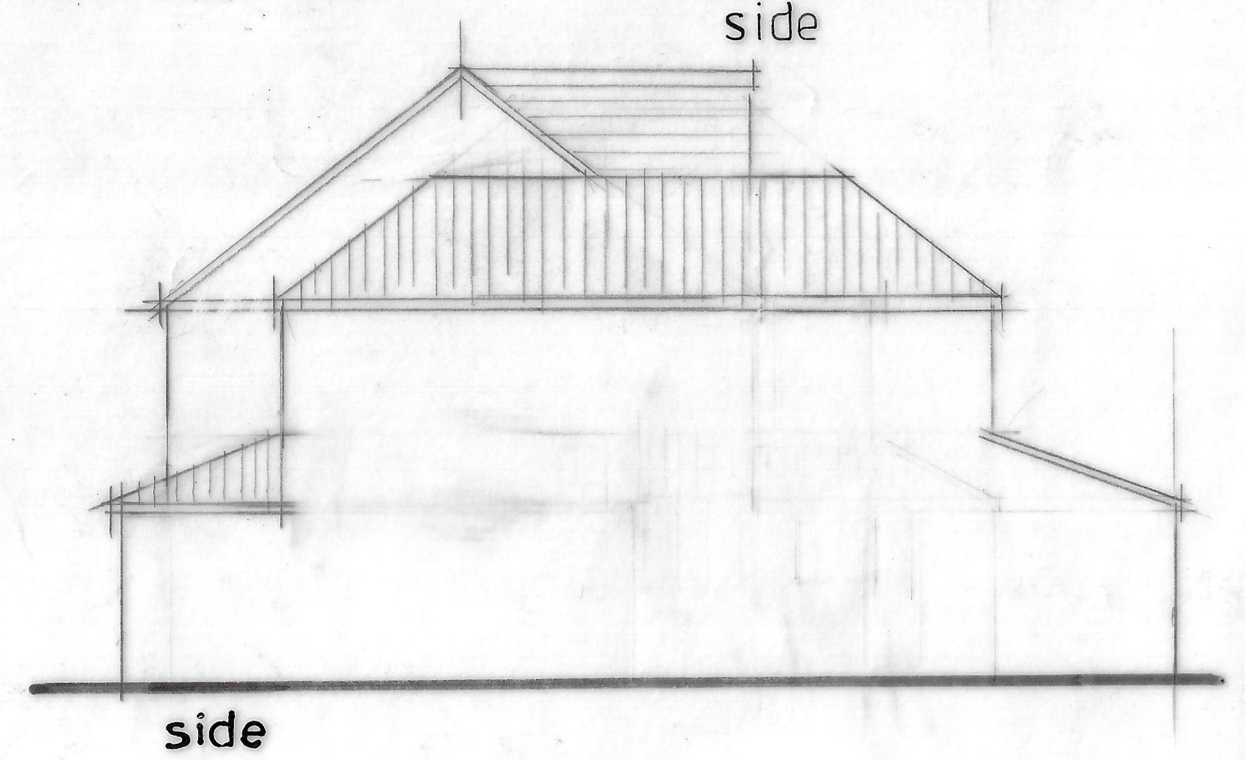

side

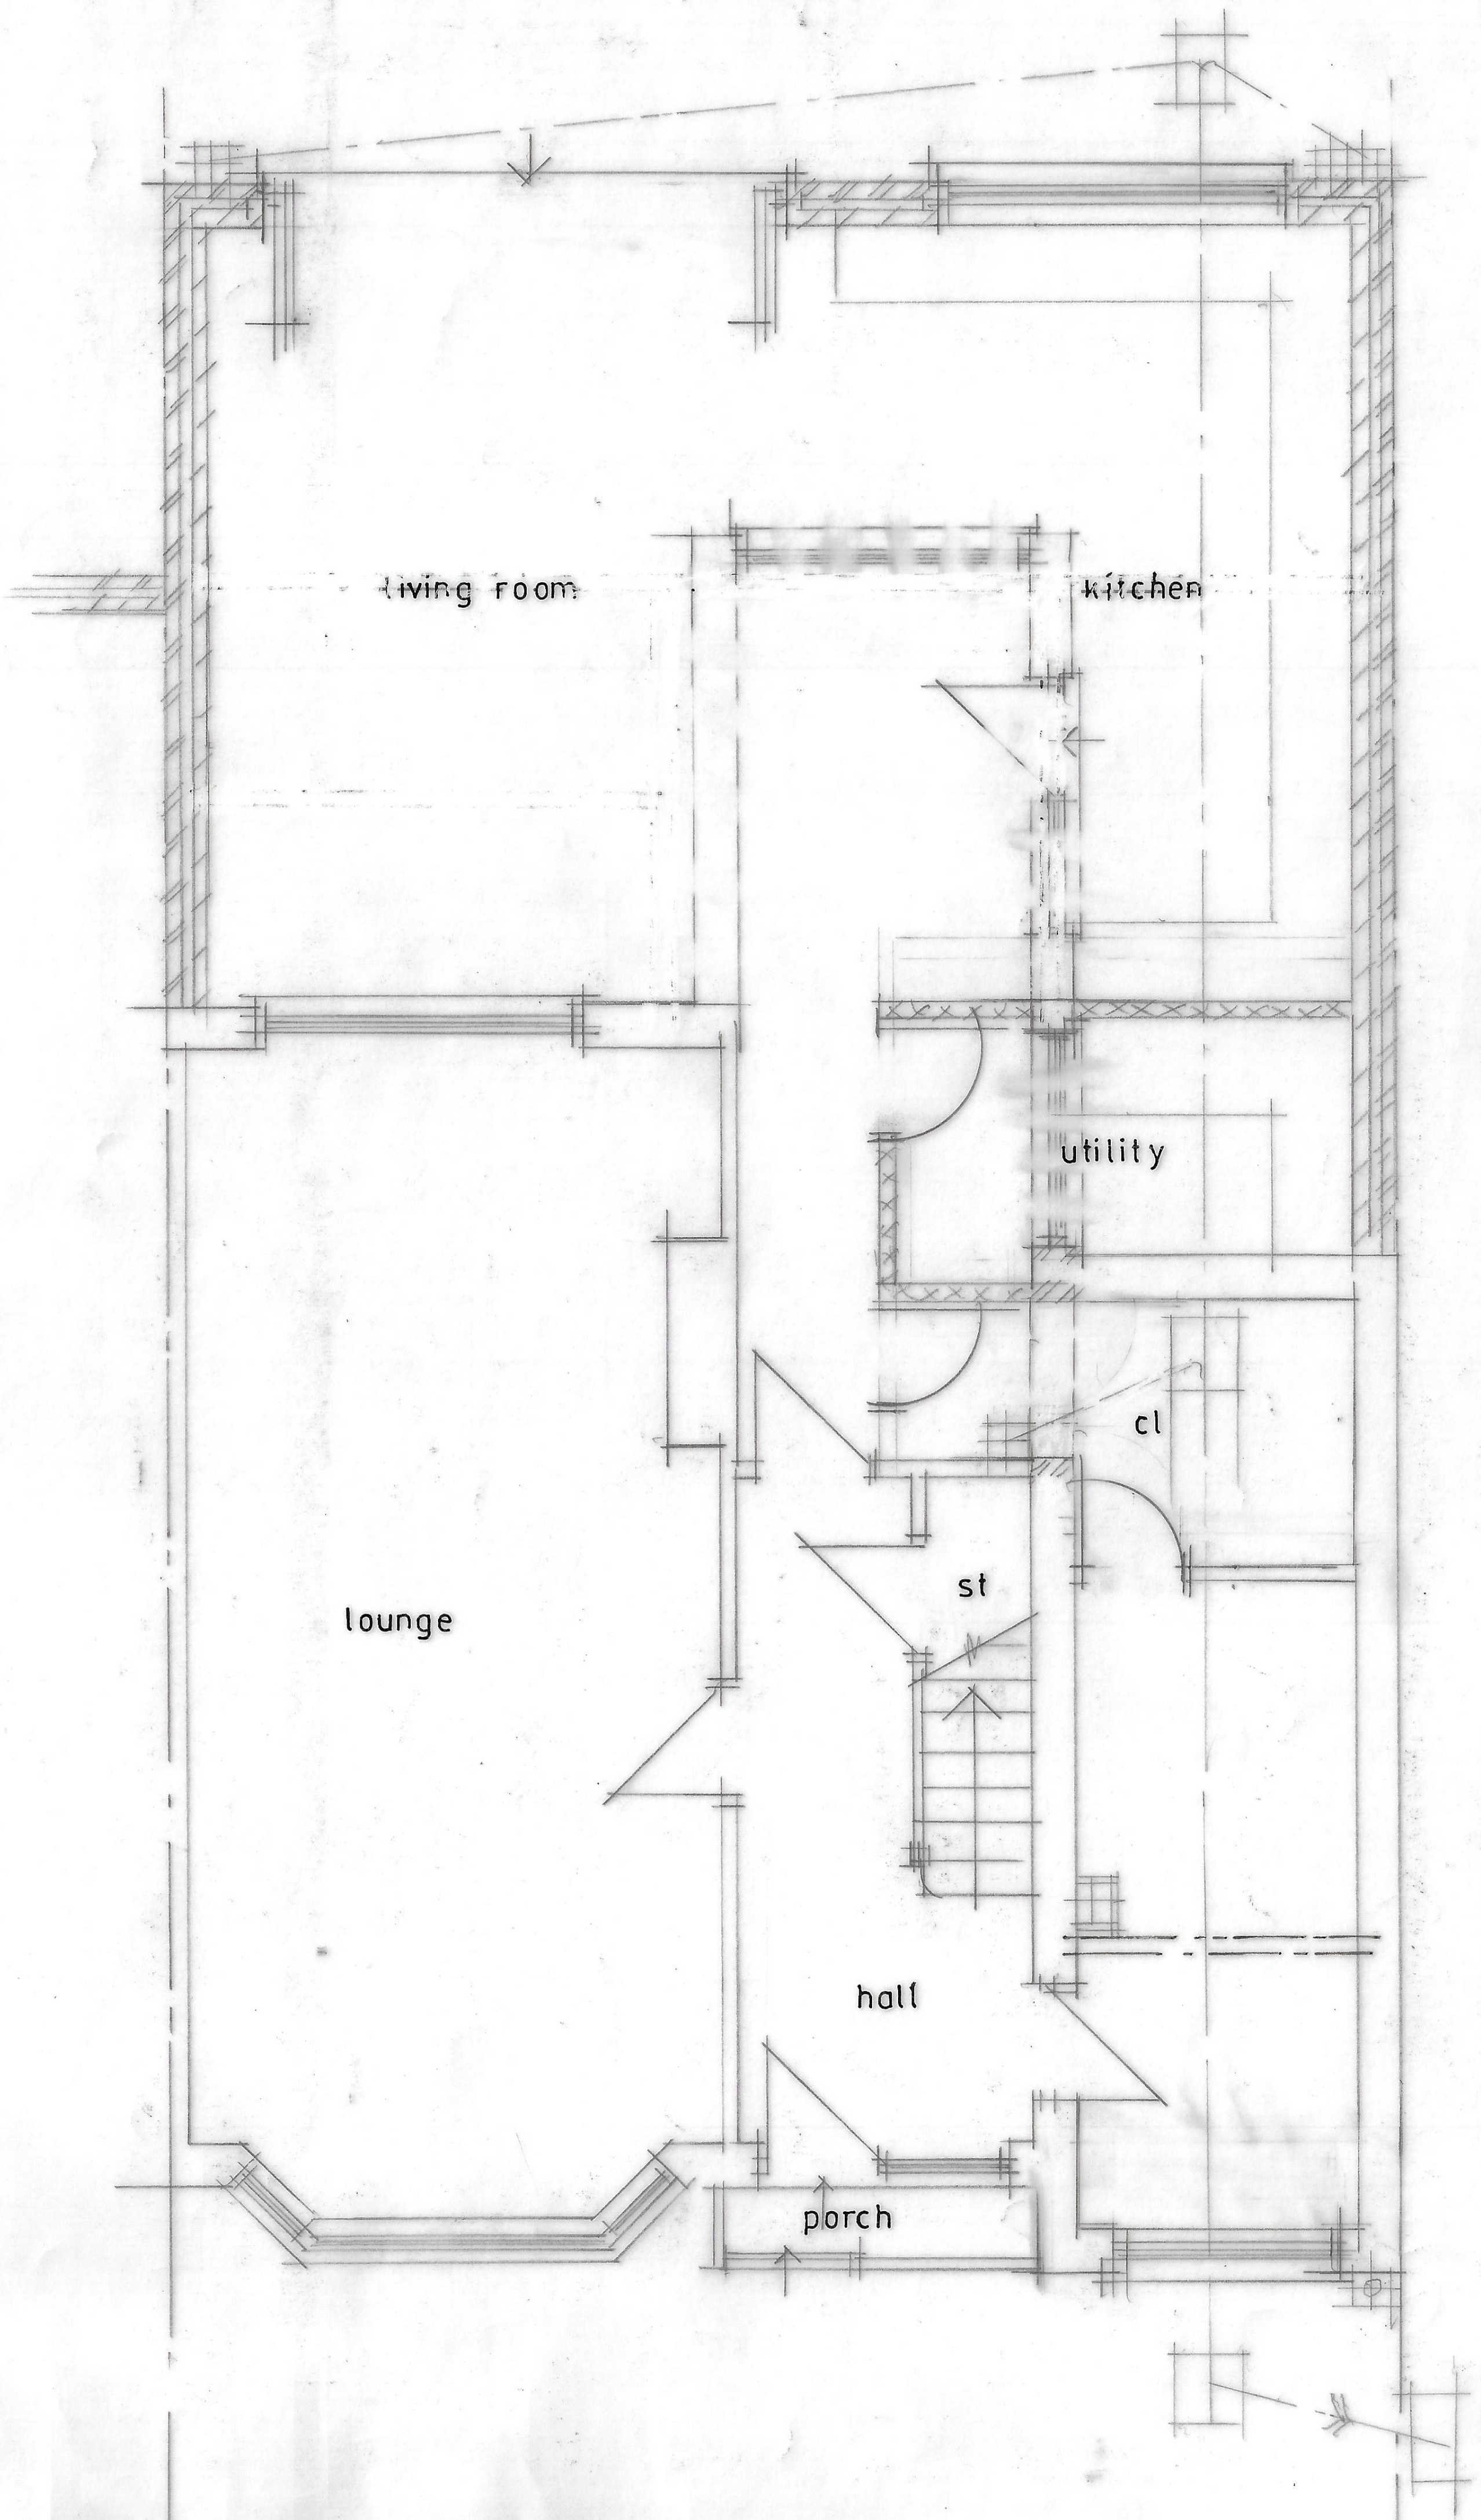

GROUND FLOOR PLAN

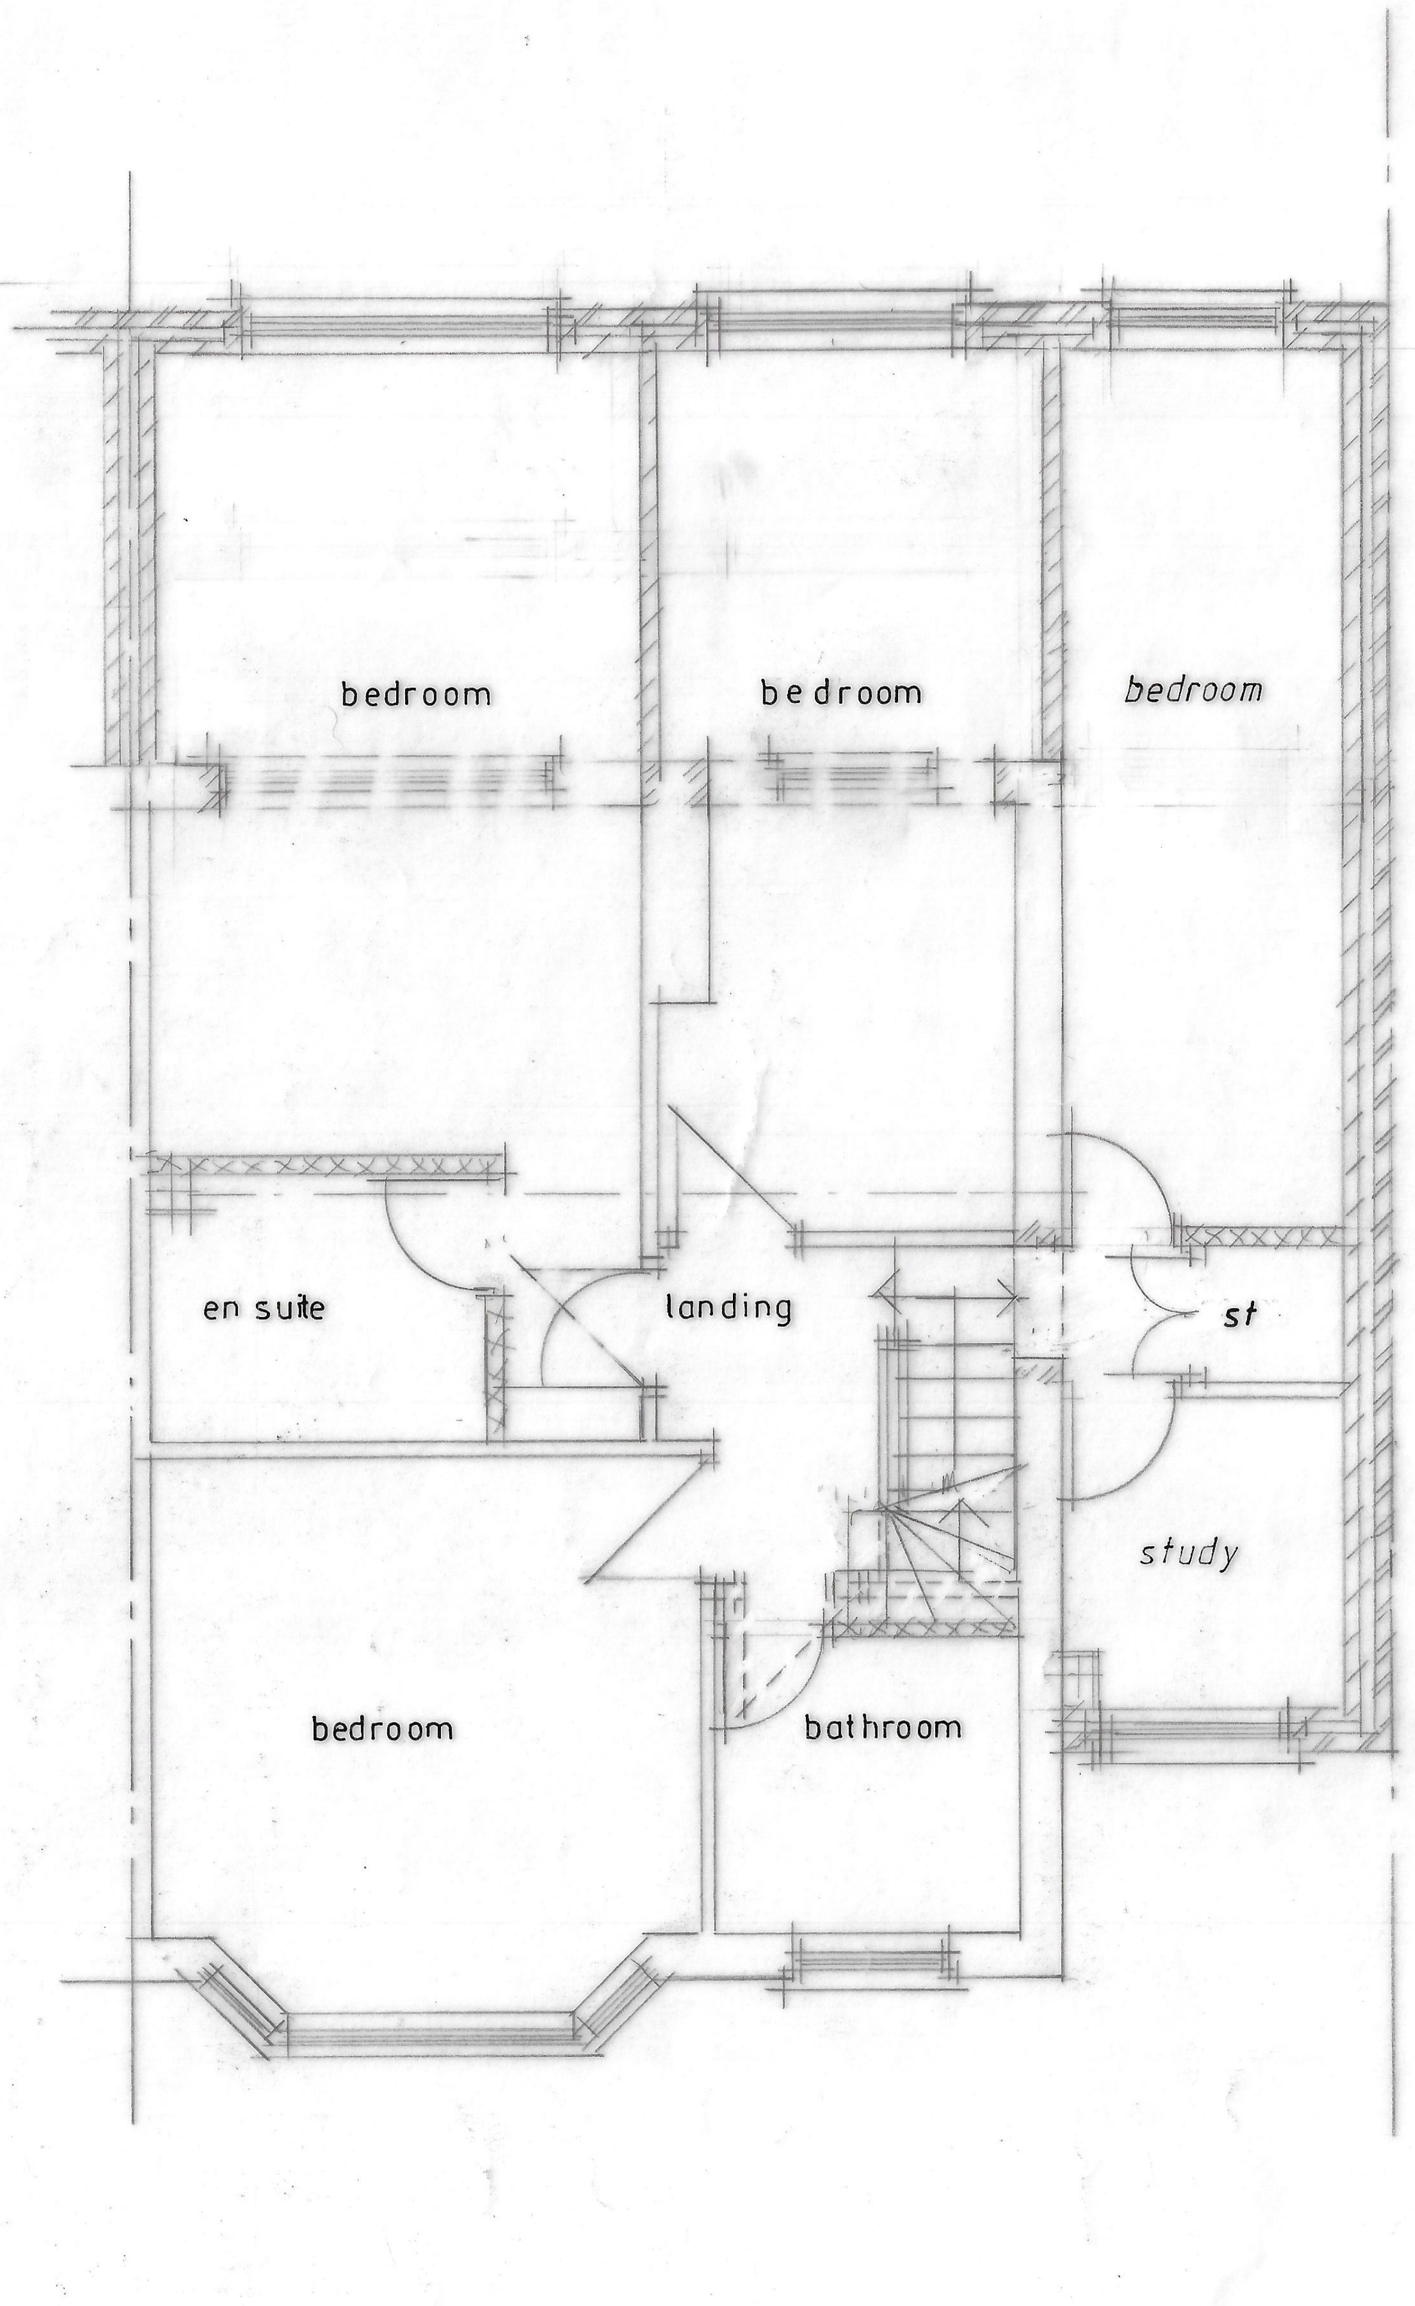

FIRST FLOOR PLAN

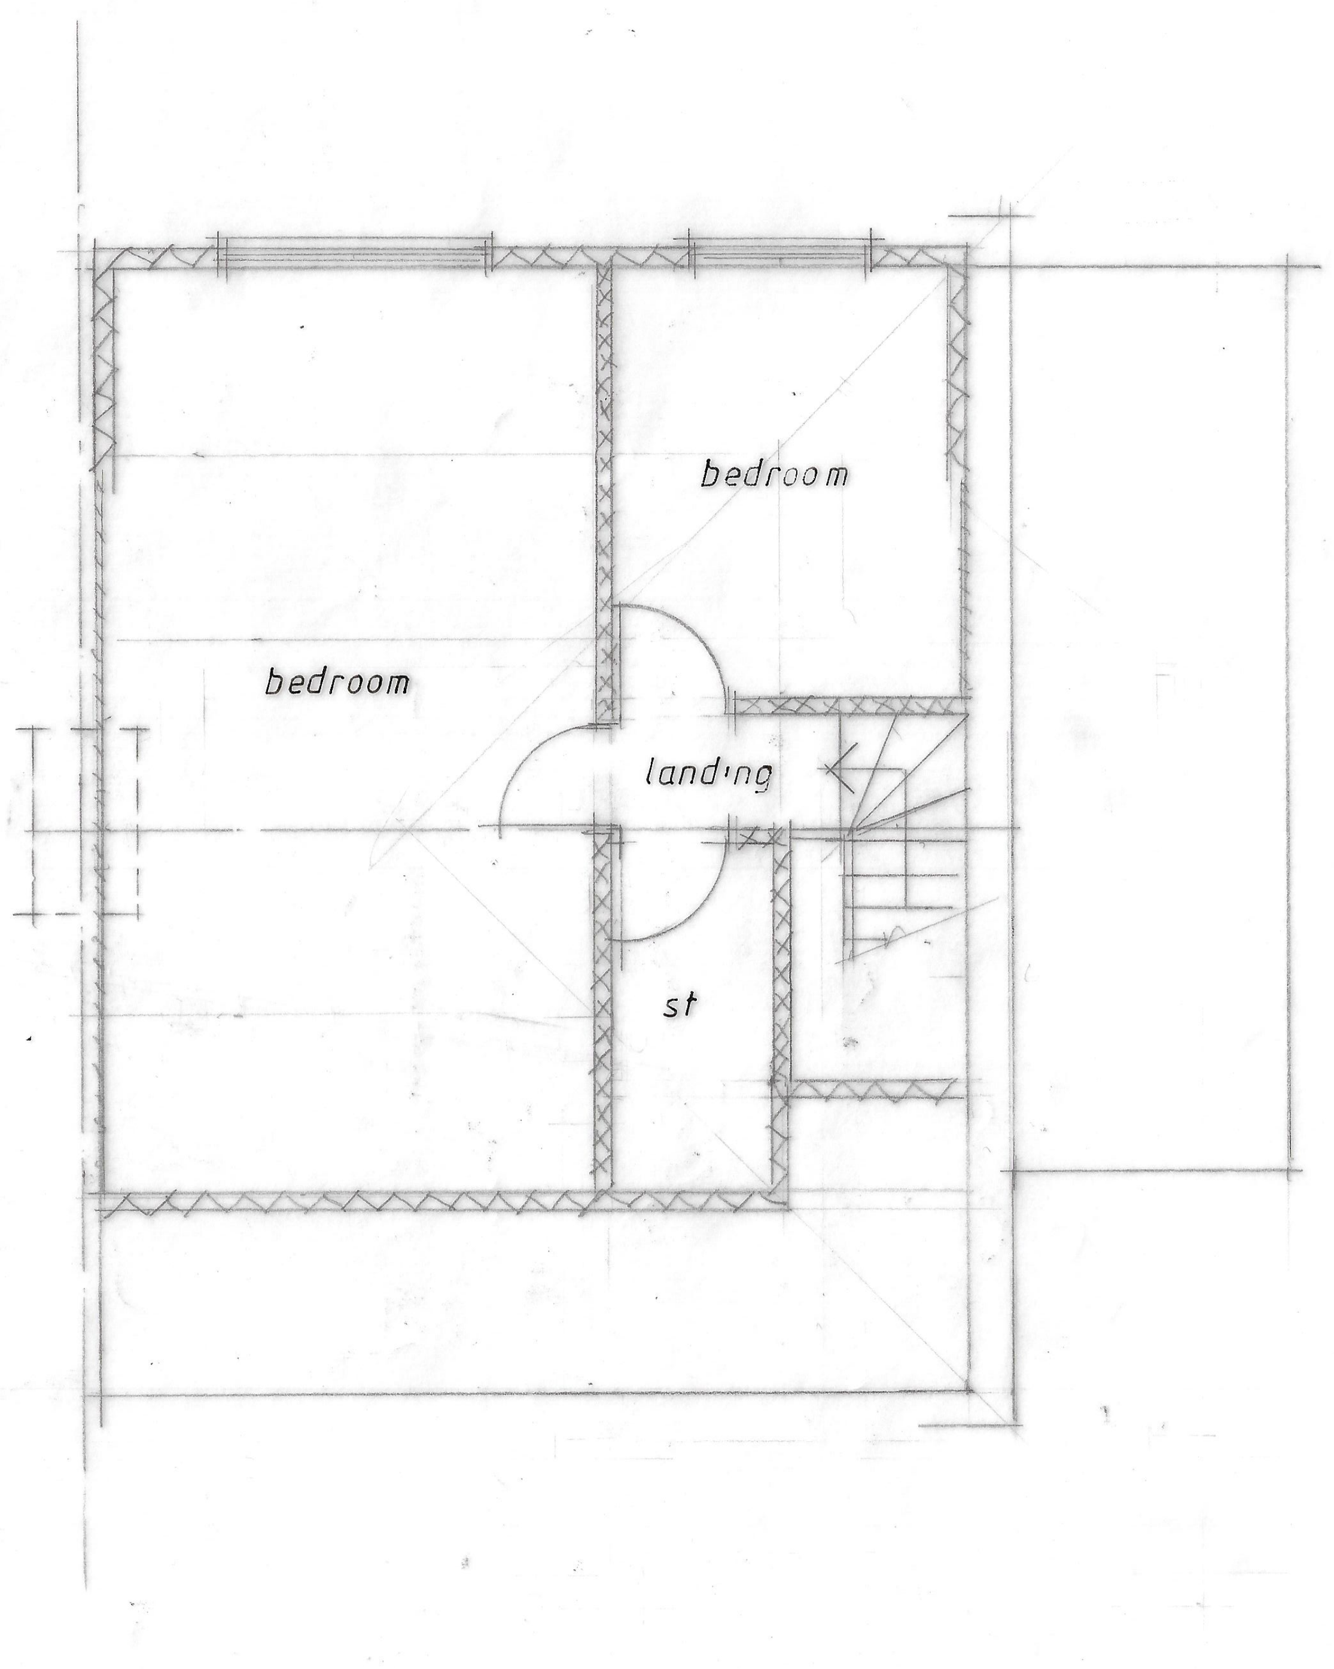

SECOND FLOOR PLAN

CLIENT
MRS M HANIF
35 BROADHILL ROAD
BURNAGE M19 1AQ

JOB TITLE
PROPOSED EXTENSIONS
AND ALTERATIONS

DRG. TITLE
PLANS AND ELEVATIONS
AS PROPOSED

HOLBOROW + ORMESHER
Limited

architectural & interior design

15 OVERTON CLOSE
MIDDLEWICH
CHESHIRE CW10 0PZ

phone: 07770 834939

ISSUE	ORIGINAL	1	2	3	4	5	6	7
REVISION		A	B					
DATE		July 19	April 22					
DRAWN		[illegible]	[illegible]					
CHECKED								
APPROVED								

SCALE 1:50 & 1:100 at A1

DRAWING NUMBER 1989/19/02 A/B