
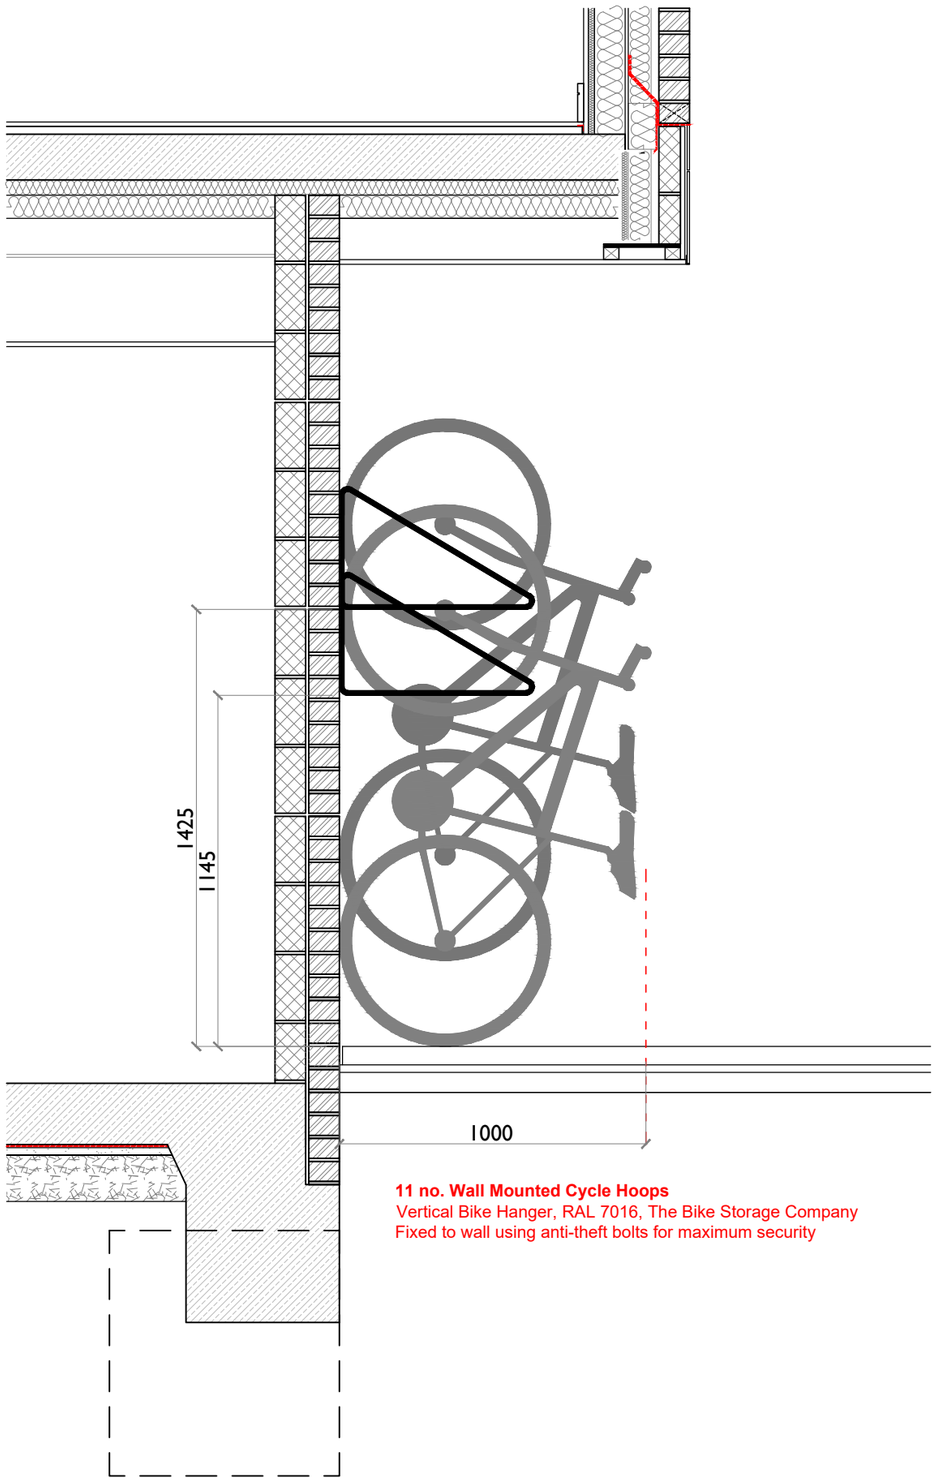


11 no. Wall Mounted Cycle Hoops
Vertical Bike Hanger, RAL 7016, The Bike Storage Company
Fixed to wall using anti-theft bolts for maximum security

Communal Courtyard Lighting
Vandal Resistant Energy Efficient Light Fittings with Energy Efficient Lamps

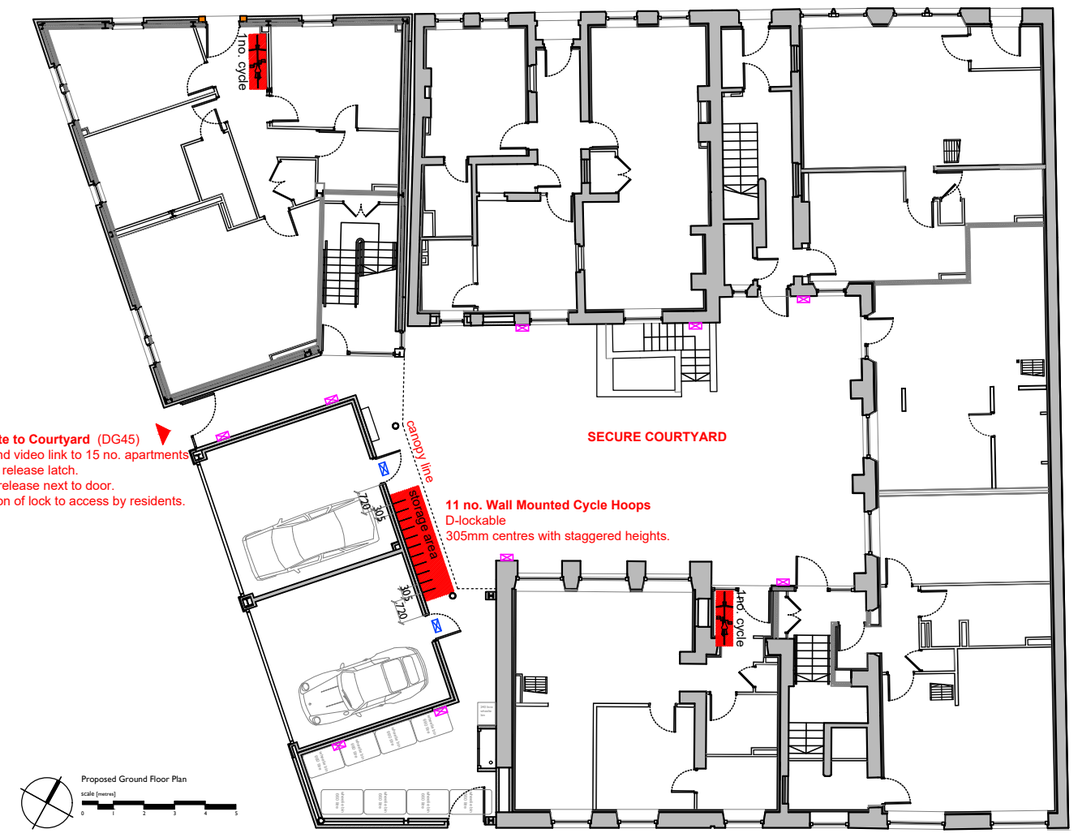

Access Gate to Courtyard (DG45)
Call point and video link to 15 no. apartments with remote release latch.
Exit via fob release next to door.
Fob operation of lock to access by residents.

11 no. Wall Mounted Cycle Hoops
D-lockable
305mm centres with staggered heights.

Proposed Ground Floor Plan
scale [metres] 0 1 2 3 4 5

REVISION	AMENDMENTS	DATE	CHKD

30 - 34 George Leigh Street
Ancoats

SCALE 1:200 A3

CONTRACTORS MUST VERIFY ALL DIMENSIONS ON SITE BEFORE COMMENCEMENT OF ANY WORK OR PREPARING MANUFACTURING DRAWINGS
DO NOT SCALE FROM THIS DRAWING
ANY DISCREPANCIES ON THIS DRAWING ARE TO BE NOTIFIED TO THE ARCHITECT IMMEDIATELY
HATTRELL DS ONE ARCHITECTS LLP COPYRIGHT

DATE 29-07-21	DRAWN BY AC
APPROVED BY	ISSUED TO SITE

Cycle Storage Details
Ground Floor

2382-02-65 -

HATTRELL DS ONE Architects LLP
Suite E KINGS COURT RAILWAY STREET ALTRINCHAM CHESHIRE WA14 2RD
TELEPHONE 0161 820 4207
e-mail: design@hattrelldsone.co.uk / www.hattrelldsone.co.uk