

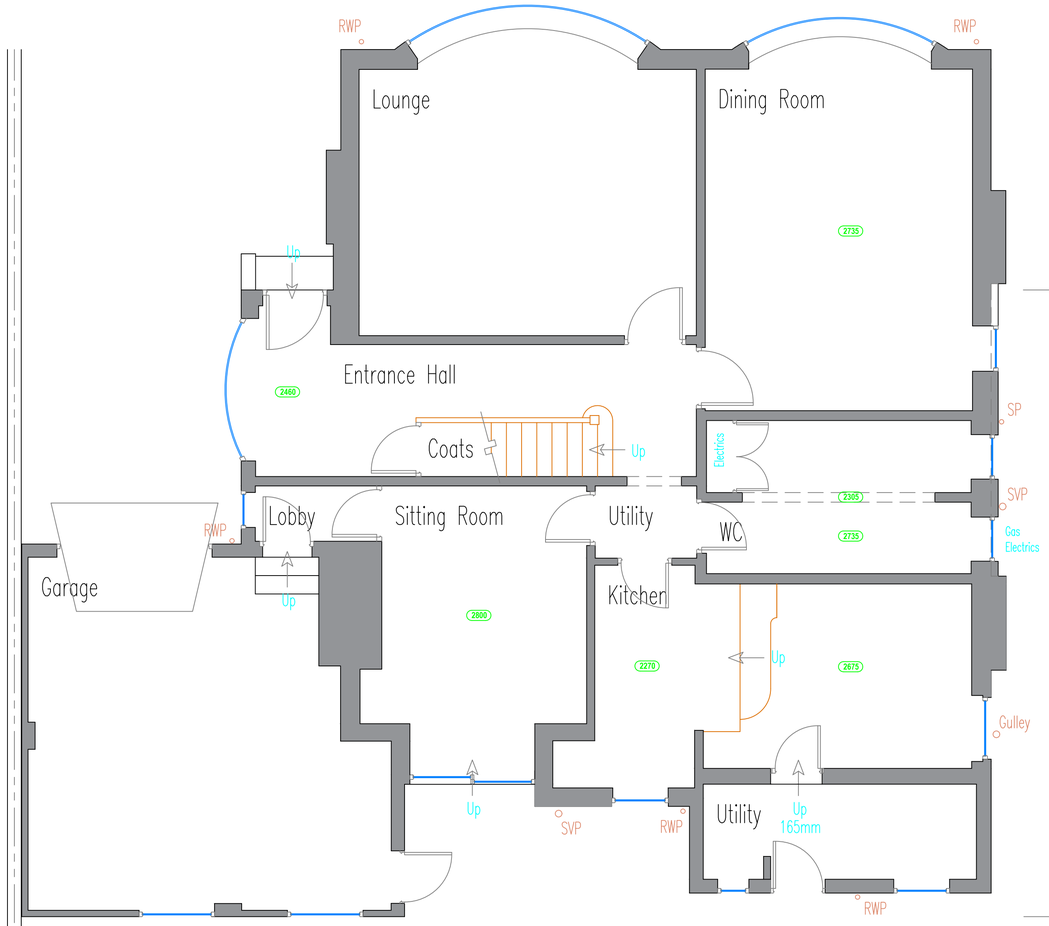


Existing Ground Floor

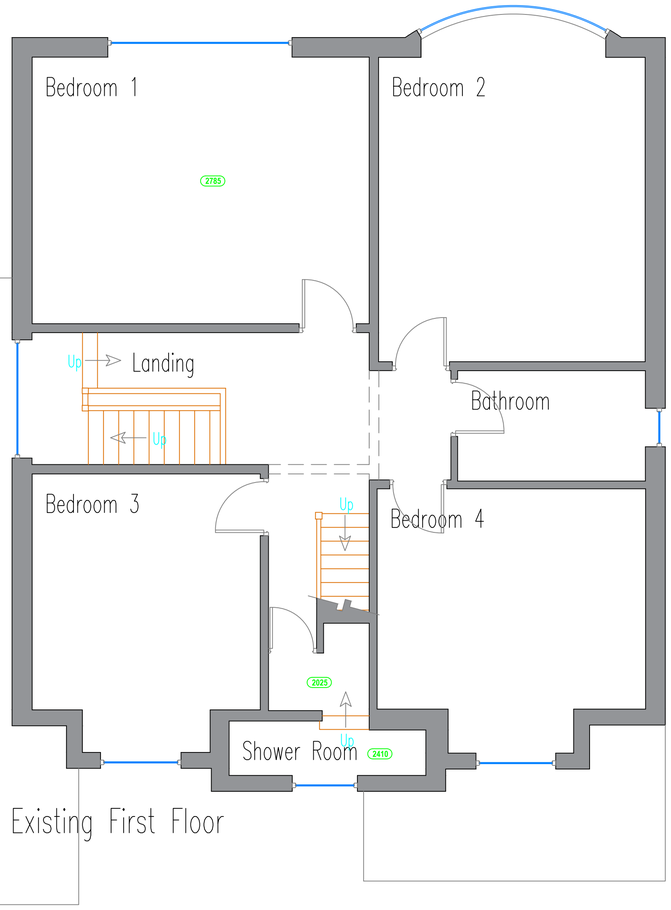

Existing First Floor

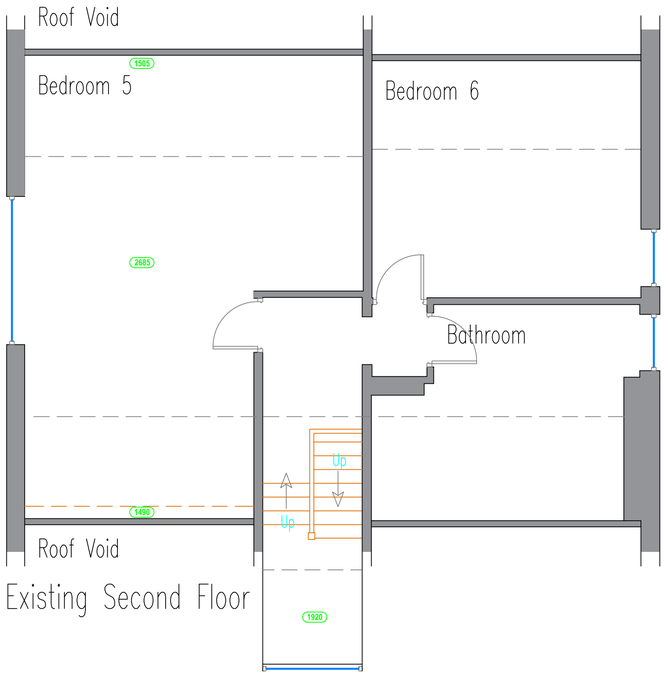

Existing Second Floor

A	Issued for comment	May 21	DAP
Rev.	Mod. Notes	Date	By

Client
Liz Riding and Ritchie Irvine

Location
27 Belfield Road
Didsbury M20 6BJ

Job Title
Proposed extension and internal alterations

Drawing Title
Existing floor plans

Scale 1:50	Sheet A1
Date May 21	Drawn by DAP

Dwg. No. 42/21-01 | Rev. A

Scale Bar 0 1 2 3 4 5m