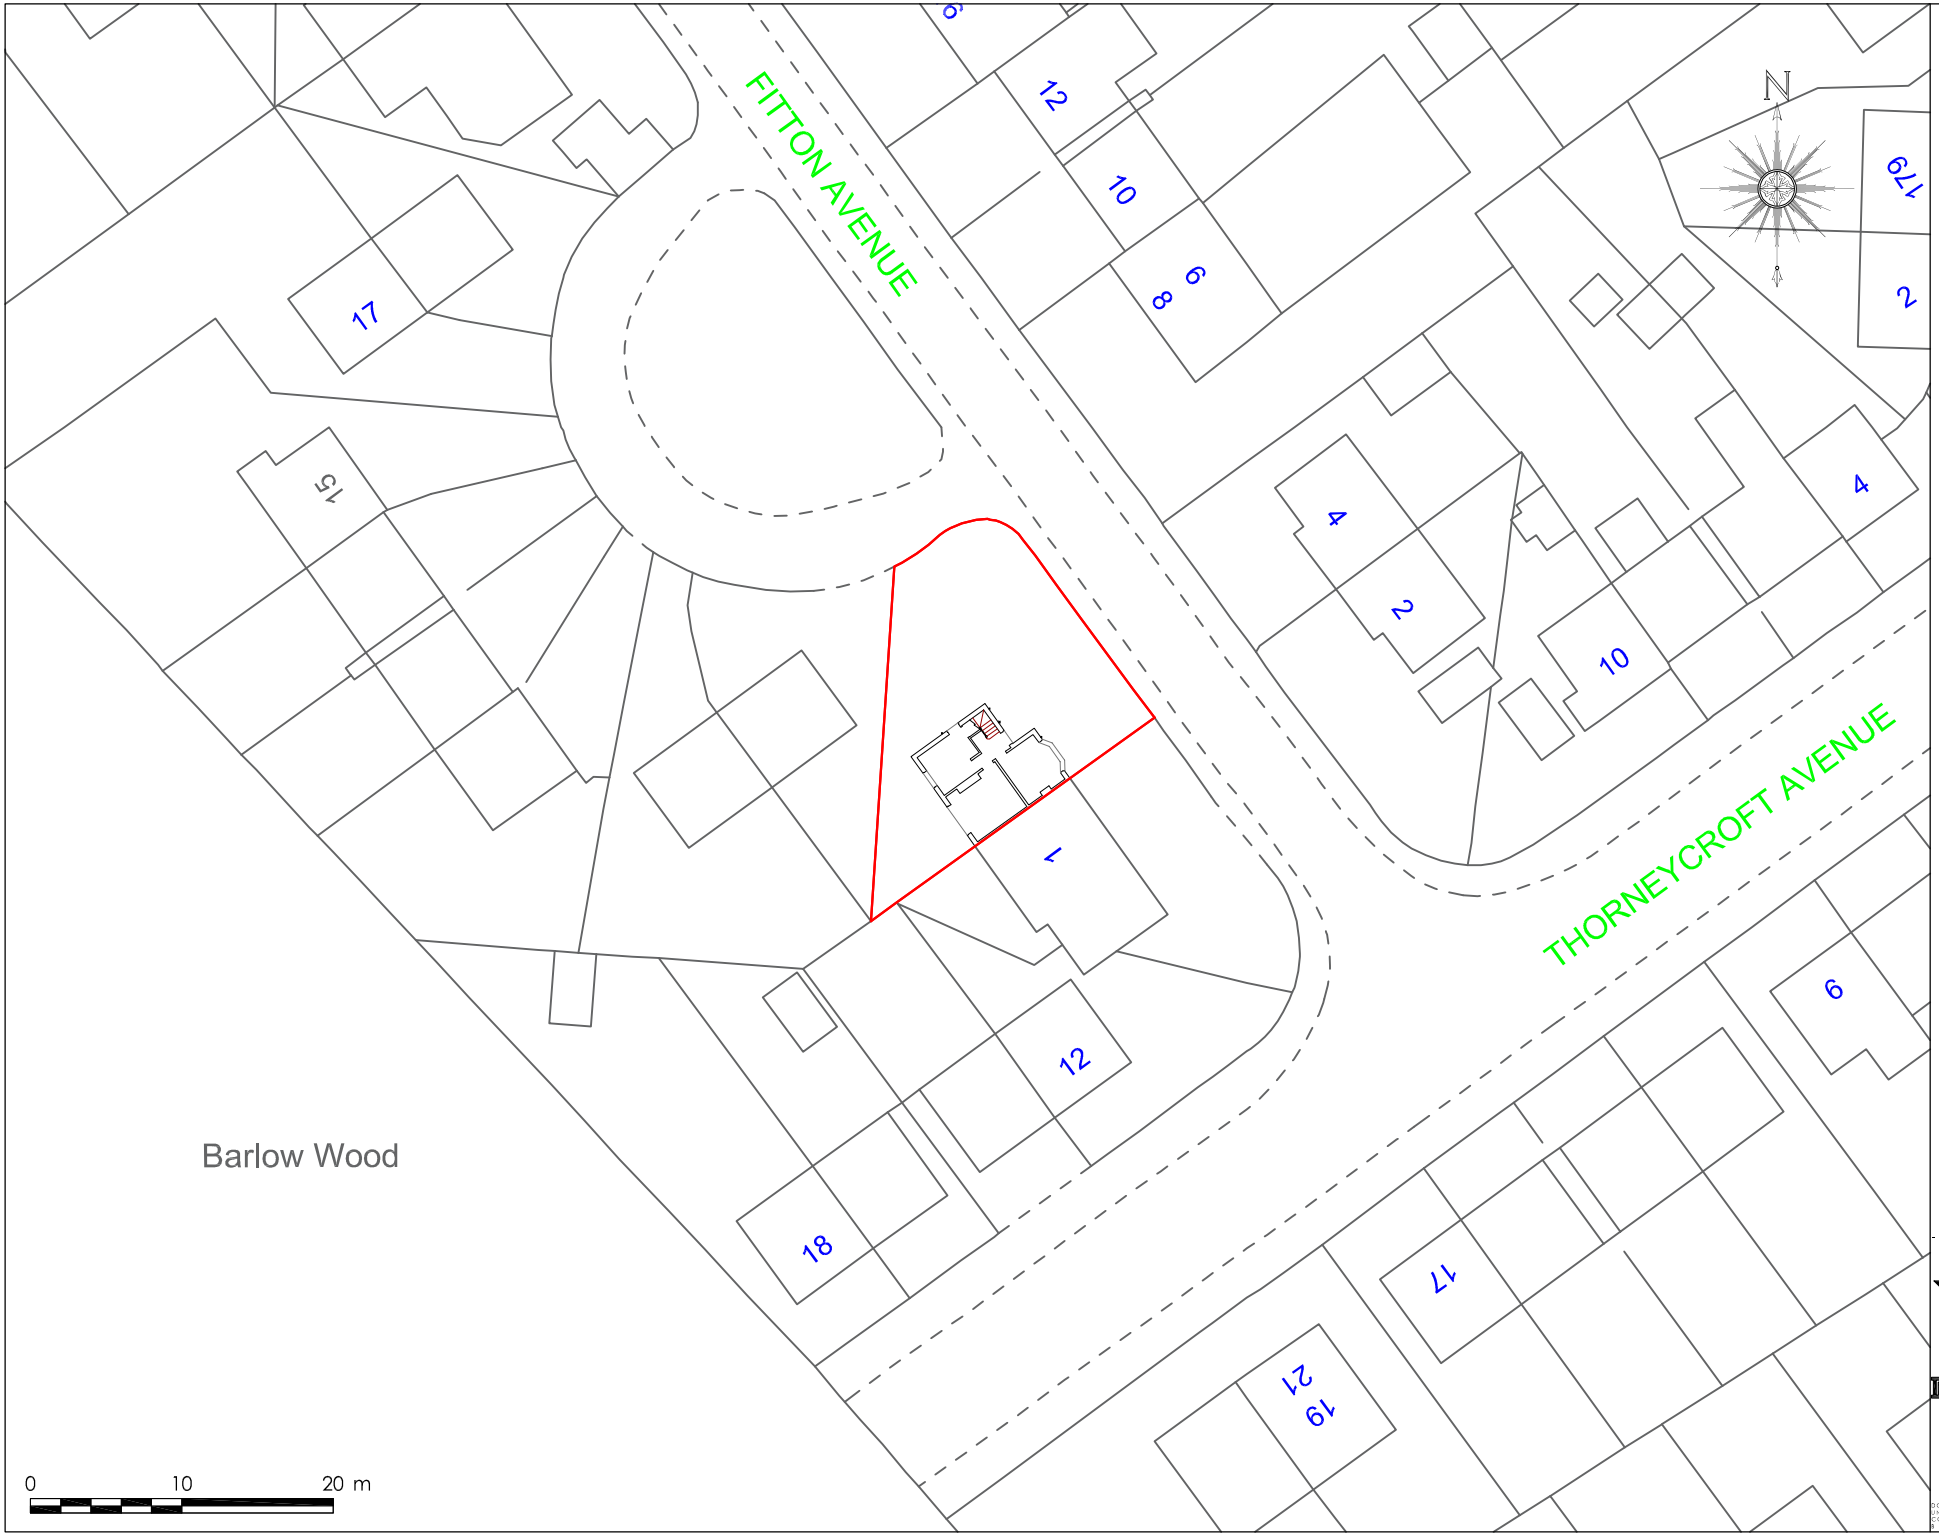

PROJECT REF
22010

DRAWING REF
220

SCALE
1:500 @ A4

DATE
MAR '22

BLUECHIP ARCHITECTURE

RIBA Chartered Practice

arb Architects Registration Board

CLIENT
MR & MRS GARDNER
3 FITTON AVENUE
CHORLTON
MANCHESTER
M21 7HU

PROJECT
TWO STOREY SIDE EXTENSION
SINGLE STOREY FRONT EXTENSION
INTERNAL REMODELLING

DRAWING TITLE
PROPOSED SITE PLAN

PLANNING

- ISSUED FOR PLANNING APPROVAL 17.03.22

BLUECHIP ARCHITECTURE
07999 294 675
DESIGN@BLUECHIP-ARCHITECTURE.CO.UK
WWW.BLUECHIP-ARCHITECTURE.CO.UK
LOWRY MILL ¦ LEES ST. ¦ SWINTON ¦ MANCHESTER ¦ M27 6DB

DO NOT SCALE FROM THIS DRAWING. COPYRIGHT PROTECTED & ISSUED UNDER LICENCE TO THE CLIENT NAMED BELOW. ALL INFORMATION CONTAINED WITHIN IS NON-TRANSFERABLE WITHOUT APPROVAL FROM BLUECHIP ARCHITECTS LTD