UNIT B1

IMPORTANT NOTE:

ALL DIMENSIONS AND LEVELS SHOWN ON THIS DRAWING ARE TO BE CHECKED BY THE CONTRACTOR/ MANUFACTURER PRIOR TO THE COMMENCEMENT OF ANY WORKS ON SITE OR THE MANUFACTURE OF ANY SITE COMPONENTS.


THIS DRAWING IS NOT TO BE SCALED.

DIMENSIONS ARE INDICATED IN MILLIMETRES UNLESS CLEARLY STATED OTHERWISE.

COPYRIGHT OF THIS DRAWING BELONGS SOLELY TO CUBE PSL.

WHERE PARTS OF THE PROPERTY WERE COVERED OR INACCESSIBLE AT TIME OF SURVEY POSITIONS OF ELEMENTS ARE MARKED "ASSUMED" ACCORDINGLY.

LIMITATIONS & THIRD PARTY CLAUSE:

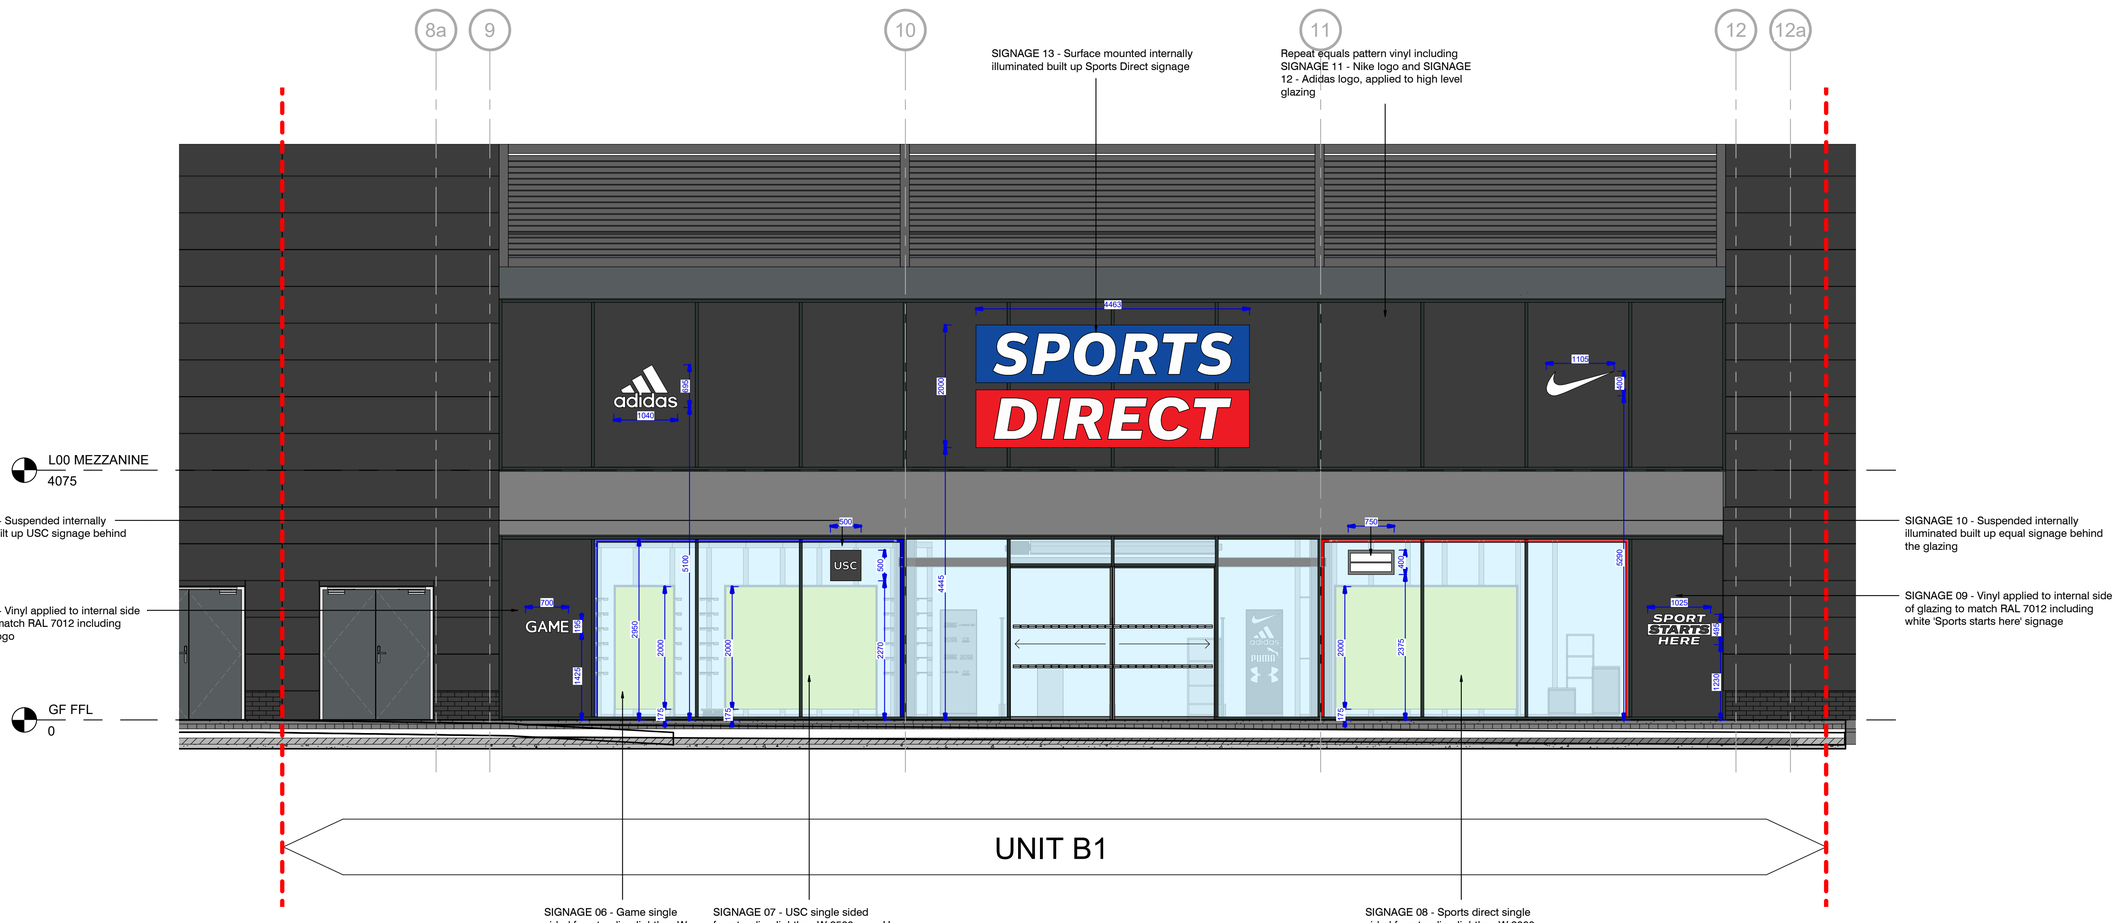

UNIT B1 - PROPOSED FRONT ELEVATION

Scale: 1 : 50 @A1

0 2.5 5
METRIC(1:50)

REV	DESCRIPTION	DATE	BY

REVISIONS

CLIENT
SPORTSDIRECT.com RETAIL LTD

PROJECT
CHEETHAM HILL
MANCHESTER

DRAWING TITLE
UNIT B1 - PROPOSED SHOPFRONT ELEVATION

DRAWN BY	CHECKED BY
LL	DR
DATE	SCALE
11/10/21	1 : 50 @ A1

DRAWING NO. CPS16-068 PL 004

PLANNING

cube.
Project Management | Building Surveyors
Heritage Consultants | Design Services
502 Birchwood One | Dewhurst Road | Warrington | WA3 7GB
t: 01925 831 710 | f: 01925 839 129
e: dlang@cubepsl.co.ukl w: www.cubepsl.co.uk