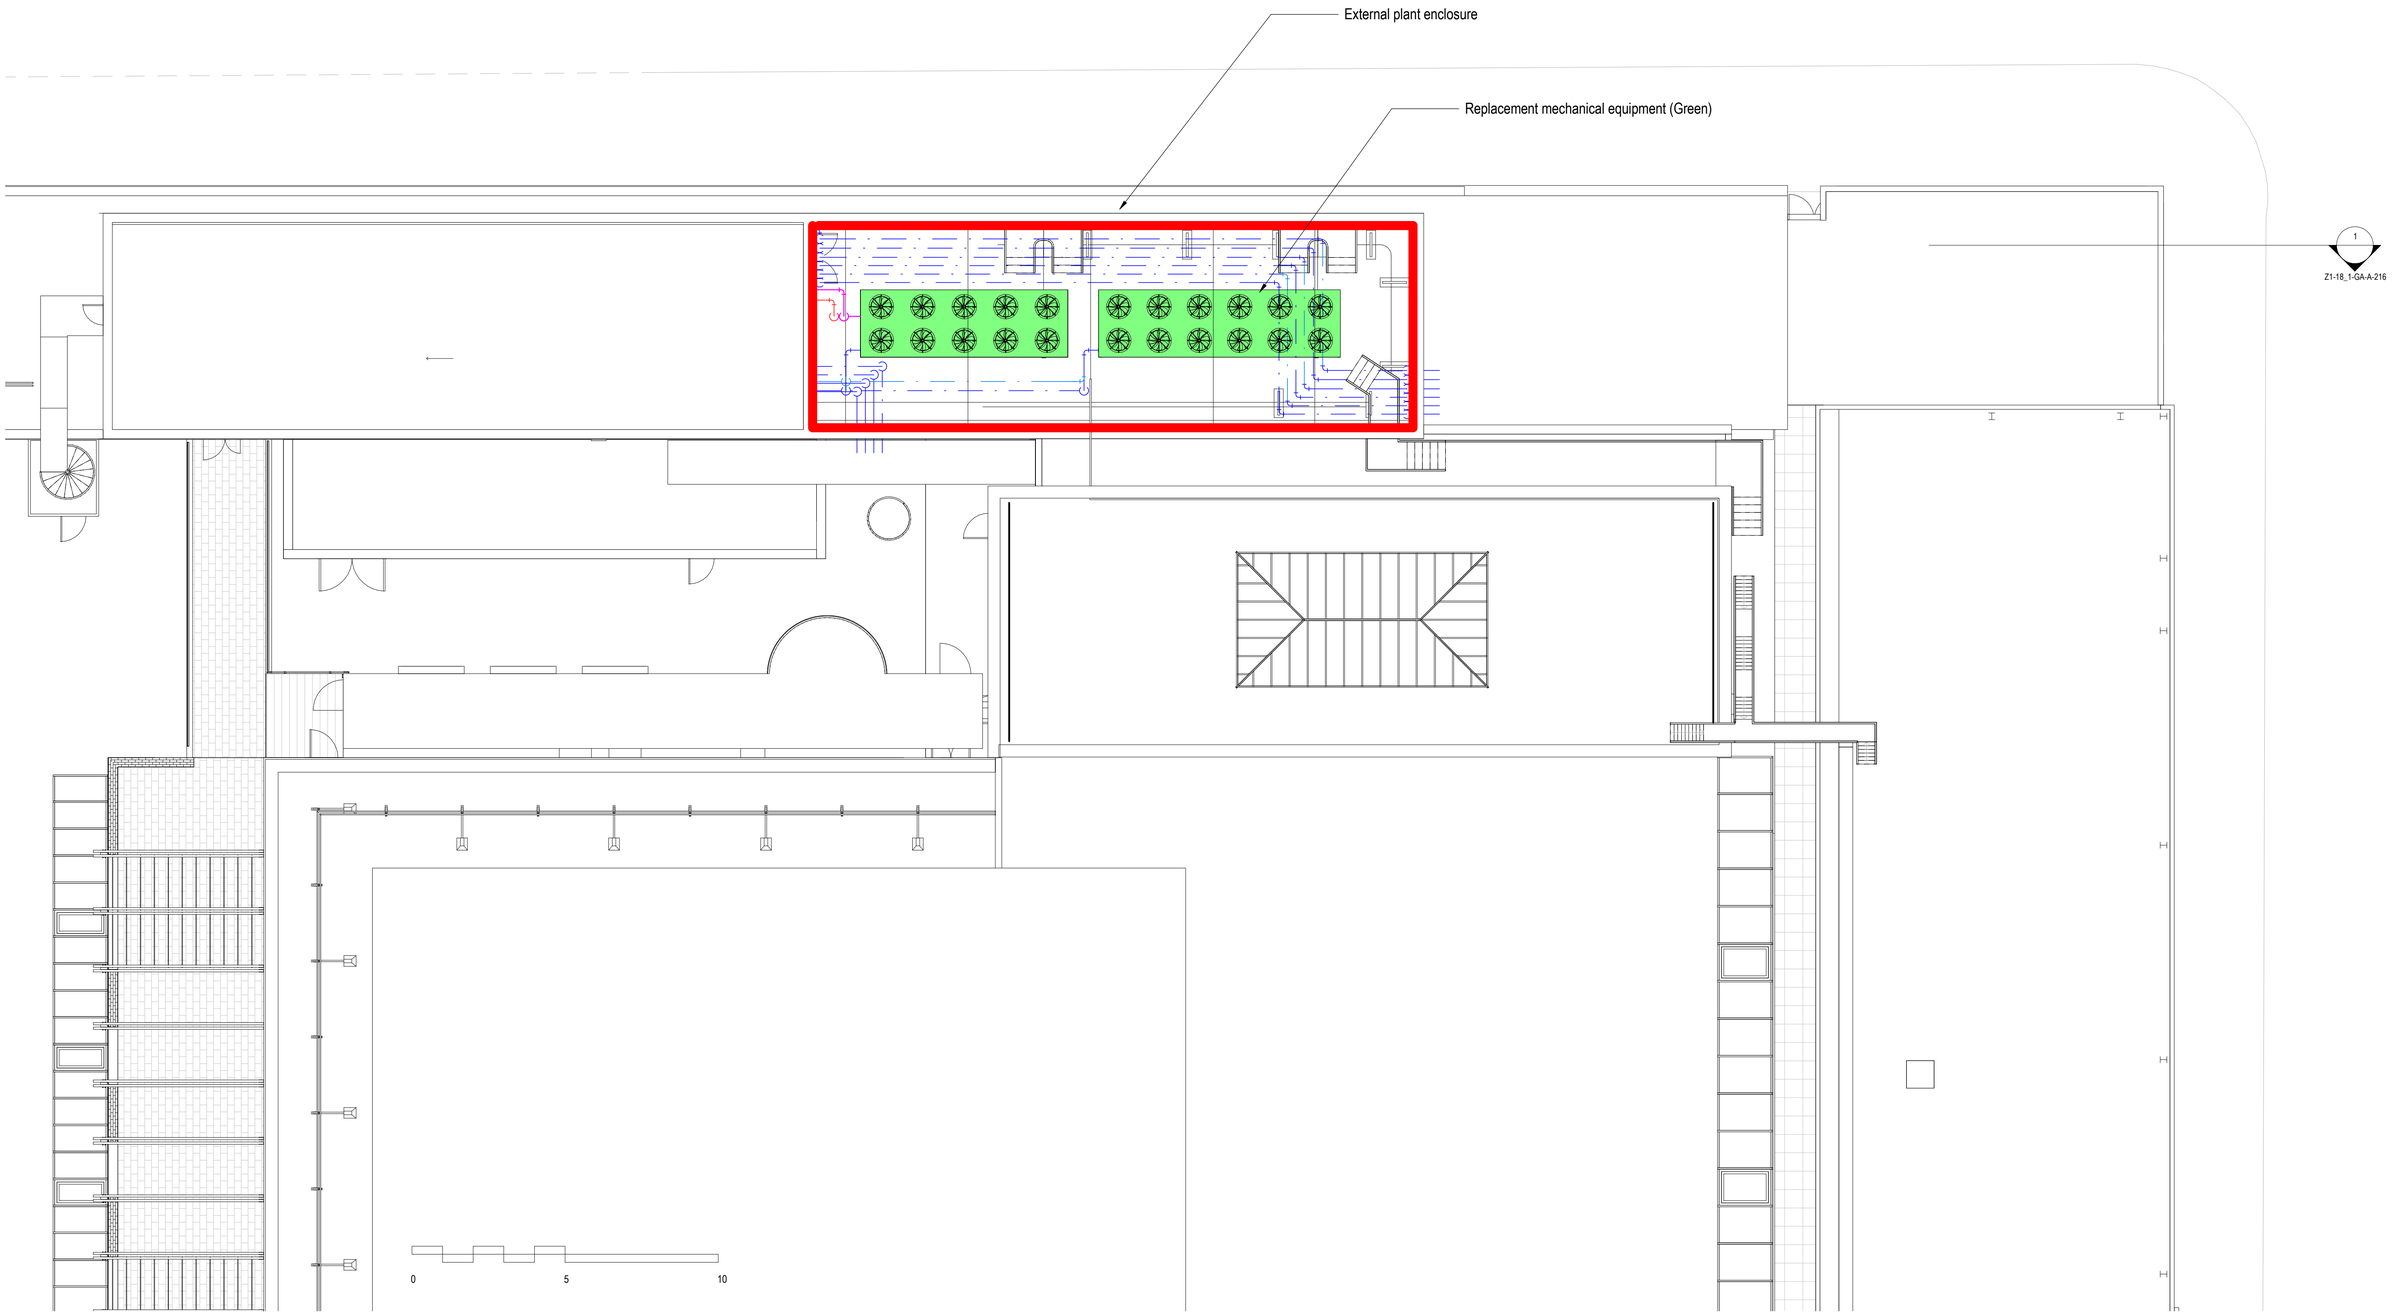



## 1 Level 6 Fly Tower (65')_Phase 18_2

1 : 100

IAN PALMER ARCHITECTS SHALL HAVE NO RESPONSIBILITY FOR ANY USE MADE OF THIS DOCUMENT OTHER THAN FOR THAT WHICH IT WAS PREPARED AND ISSUED.

ALL DIMENSIONS SHOULD BE CHECKED ON SITE.

DO NOT SCALE FROM THIS DRAWING

ANY DRAWING ERRORS OR DIVERGENCIES SHOULD BE BROUGHT TO THE ATTENTION OF IAN PALMER ARCHITECTS AT THE ADDRESS SHOWN BELOW.

BEFORE WORK COMMENCES ALL DRAWINGS SHALL BE READ IN CONJUNCTION ALL RELEVANT INFORMATION INCLUDING:
- THE CDM DESIGN ISSUES REGISTER
- THE RISK SERIES OF DRAWINGS
- THE PROJECT CDM RISK REGISTER

N

| REVISION / DESCRIPTION | DRAWN | CHECKED | DATE |
|---|---|---|---|
| P06 ASHP Omitted Four Pipe added | ICP | ICP | 16.11.21 |
| P05 Skylights Dims added | ICP | ICP | 03.08.21 |
| P04 Skylights added | ICP | ICP | 22.07.21 |
| P03 PV and ASHP Added | ICP | ICP | 22.07.21 |
| P02 Handrail setting out added | ICP | ICP | 01.07.21 |
| P01 First issue | ICP | ICP | 29.04.21 |

CLIENT

**IAN PALMER ARCHITECTS**
Haweswater
Moss Lane
Silverdale
Carnforth
Lancashire
LA5 0SS

Info@ianpalmerarchitects.com
www.ianpalmerarchitects.com

PROJECT TITLE
Royal Northern College of Music

P000001

DRAWING TITLE
Roof Engineering Works
Roof Plan

SCALE @ A1
1 : 100

DATE FIRST ISSUED
29.04.21

DRAWING NO.
PR1- IPA- Z1-18_1-GA-A-202

REVISION
P06