2no. Beaumaris Woodstone Bat Boxes
one facing East, one facing North

Vivaro Pro Woodstone
Double Chamber Bird Box
facing North

NE Approach From Visitor Parking

Beaumaris Woodstone Bat Box
facing East

4 East Elevation
1 : 100

Beaumaris Woodstone Bat Box
facing North

Vivaro Pro Woodstone
Double Chamber Bird Box
facing North

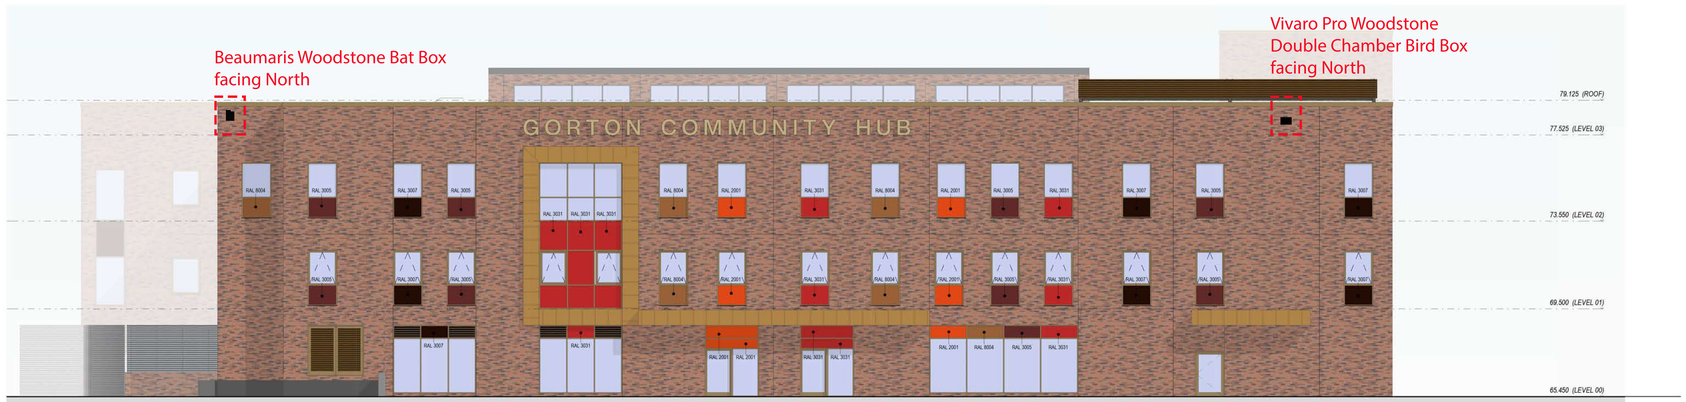

3 North Elevation
1 : 100

Notes:
- This drawing is copyright.
- Do not scale dimensions from this drawing.
- This drawing is to be read in conjunction with all other relevant drawings.
- All discrepancies on this drawing are to be reported to the architect.
- Do not modify any element of this drawing.
- Use drawing only for purpose(s) issued.
- This drawing may contain colour.

North Point

Scale Bar

Key Plan

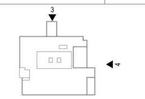

Hazard: HAZ-xx
To warn of significant hazards or information that is unusual
To be read in conjunction with all other consultant's information
Refer to CDM Schedule XXXX-XX-RR-XX-SH-A-200-0000

The following external model files are included within this drawing.

Rev	Date	Revision Notes	Drawn	Review
C04	06/12/21	Spandrel panel colours updated for planning approval	KA	TK
C03	29/10/21	Signage wording updated	KA	TK
C02	08/10/21	Ground floor redesign including omission of outboard pharmacy	AS	TK
C01	18/06/21	Early Warning 022 - Pharmacy Extension. Construction re-issue	JW	TK
P04	17/07/19	Elevations updated	KA	TK
P03	03/06/19	Issued interim for comment	JW	TK
P02	11/03/19	Interim for Comment		
P01	05/03/19	External envelope areas updated		

Client
MORGAN SINDALL

IBI Intelligence Buildings Infrastructure www.ibigroup.com

Project
GORTON COMMUNITY HUB

Drawing Title
Planning Elevations - Sheet 2 of 2

Job Number	Date	Drawn By
50786	04/03/2019	KA
Scale@A0	Purpose	Reviewed By
1 : 100	CONSTRUCTION ISSUE	TK
Drawing Number	Revision	Suitability
GCH-IBI-XX-XX-DR-A-100-0021	C04	S4