Copyright: All rights reserved. This drawing must not be reproduced without permission.
This drawing must not be scaled
Dimensions are in millimetres unless otherwise specified.

rev	description	date	by	checked
A	west facing window in apt 3:4 removed	20.09.21	MJD	mjd

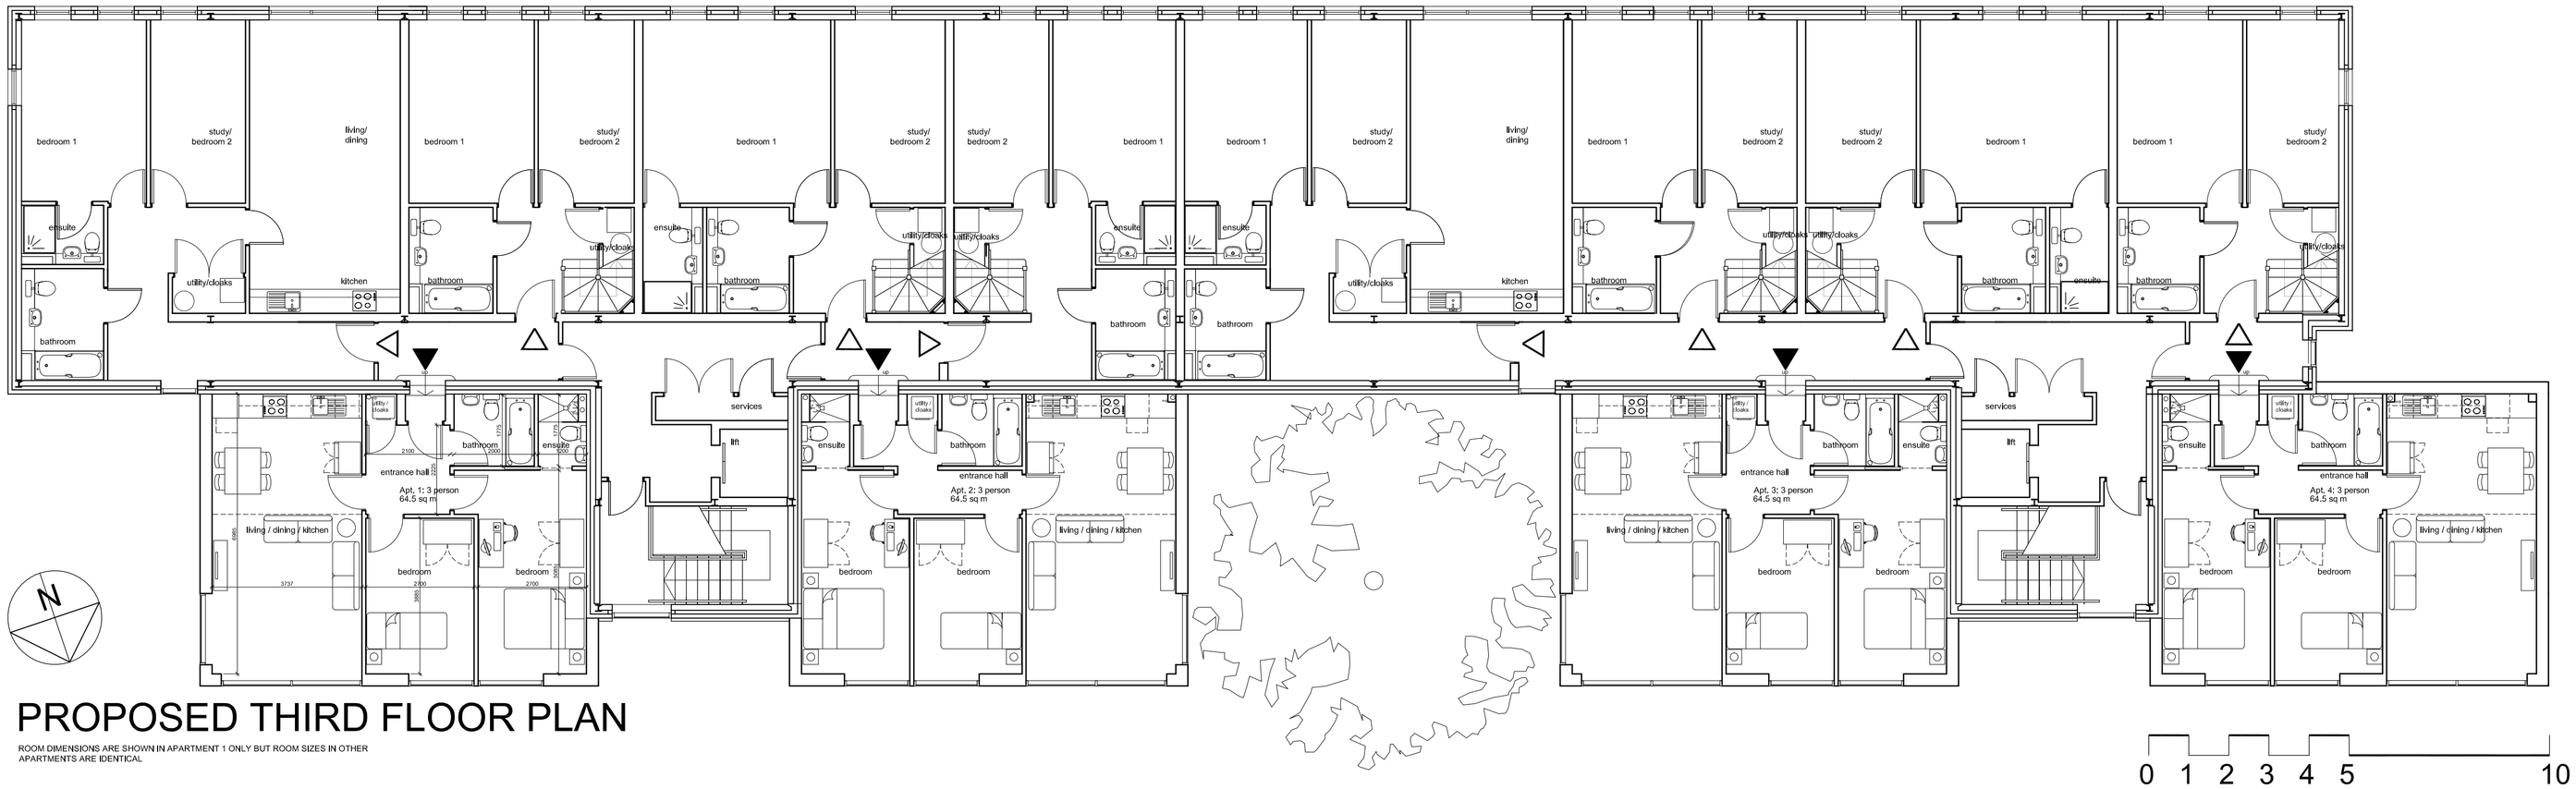

PROPOSED THIRD FLOOR PLAN

ROOM DIMENSIONS ARE SHOWN IN APARTMENT 1 ONLY BUT ROOM SIZES IN OTHER APARTMENTS ARE IDENTICAL

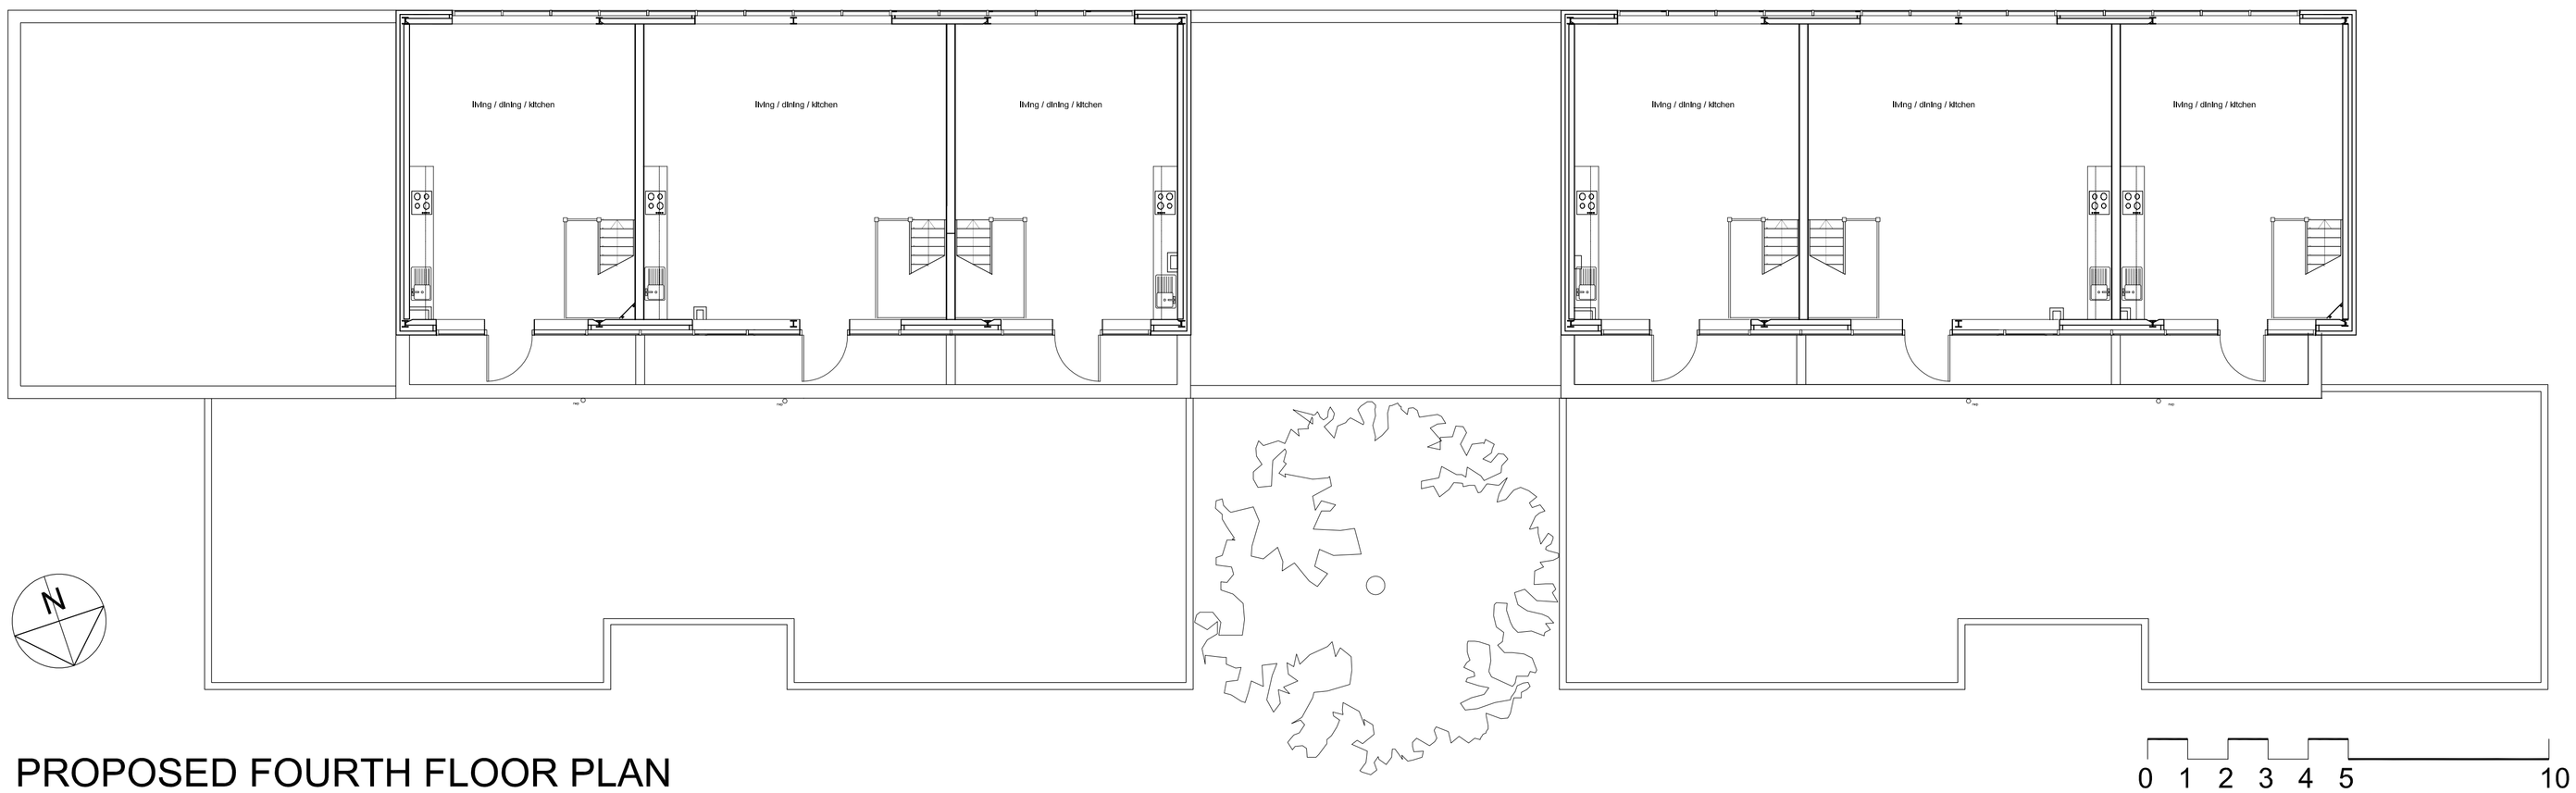

PROPOSED FOURTH FLOOR PLAN

Drawing Status
PLANNING APPLICATION

Space
architecture and design limited
The Studio
Lake House
Blackmoorfoot Road
Huddersfield
HD7 5TR
t: 01484 841423
f: 01484 847757
e: md@spacearchitecture.net
w: www.spacearchitecture.net

Client
Irish Anglo Properties (Hulme) Ltd

Project
Upward Extension of Existing Apartment Building
Poplar Court, Moss Lane East
Manchester
M16 7DH

Drawing Title
Proposed Plans

COPYRIGHT ©

Scale @ A1	Scale @ A3	Date	Drawn	Checked	Drawing Number	Revision
1:100	1:200	16.05.21	MJD	mjd	21.004(2-)003	A