
A	CLIENT COMMENTS 11/11/21: ROOFLIGHT 03 OMITTED.	EV	16/11/21
B	PLANNING APPLICATION	EV	07/01/22

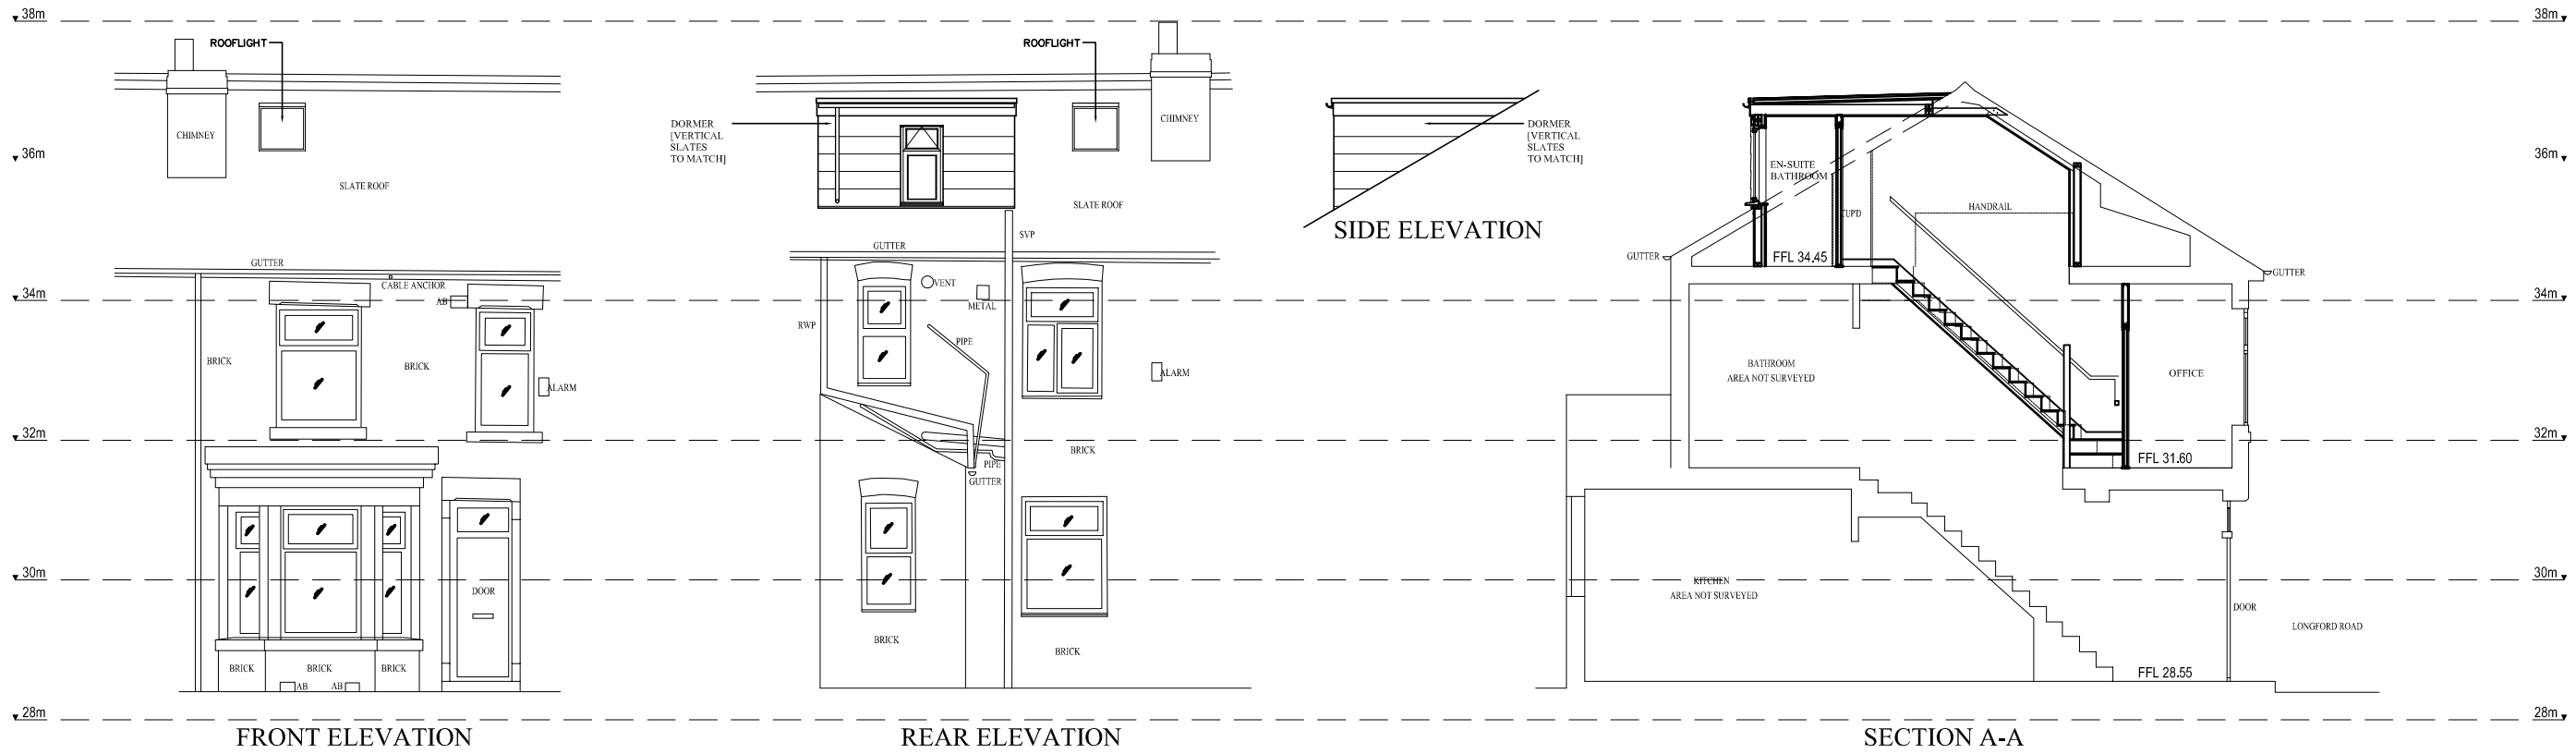

FRONT ELEVATION

REAR ELEVATION

SECTION A-A

0 1 2 3 4 5
Scale Metres

PLANNING APPLICATION
ISSUE V1.0

Client: Joe Longman
42 Longford Road,
Chorlton,
Manchester M21 9SR

Project: Loft Conversion
42 Longford Road,
Chorlton,
Manchester M21 9SR

Title: Proposed Front & Rear Elevations, Section A-A

1: All errors and omissions should be reported to the Architect.
2: [redacted]
All dimensions should be checked on site prior to commencement of works.
3: This Drawing is the Copyright of Edward Verrall RIBA. All rights reserved.
Any copying in part or whole must be with the approval in writing by Edward Verrall RIBA.
4: This drawing has been produced for the Client and Project, stated on this drawing and may only be used for the purpose stated on the drawing and is not intended for use by any other person or for any other purpose.

Date: 18/10/21
Drawn: EV
Scale: 1:100@A3
Checked: -
Drawing No.: 25704-P1-15
Revision: B

Edward Verrall RIBA
Chartered Architect

Manchester Office:
32 Oak Road,
Sale M33 2FD

London Office:
77 Elsham Road,
Kensington,
London W14 8HH

Tel: 0161 302 4595
Mobile: 07711 819314

Email: edward.verrall@btconnect.com