


1 **Presentation, South Elevation**
1 : 200

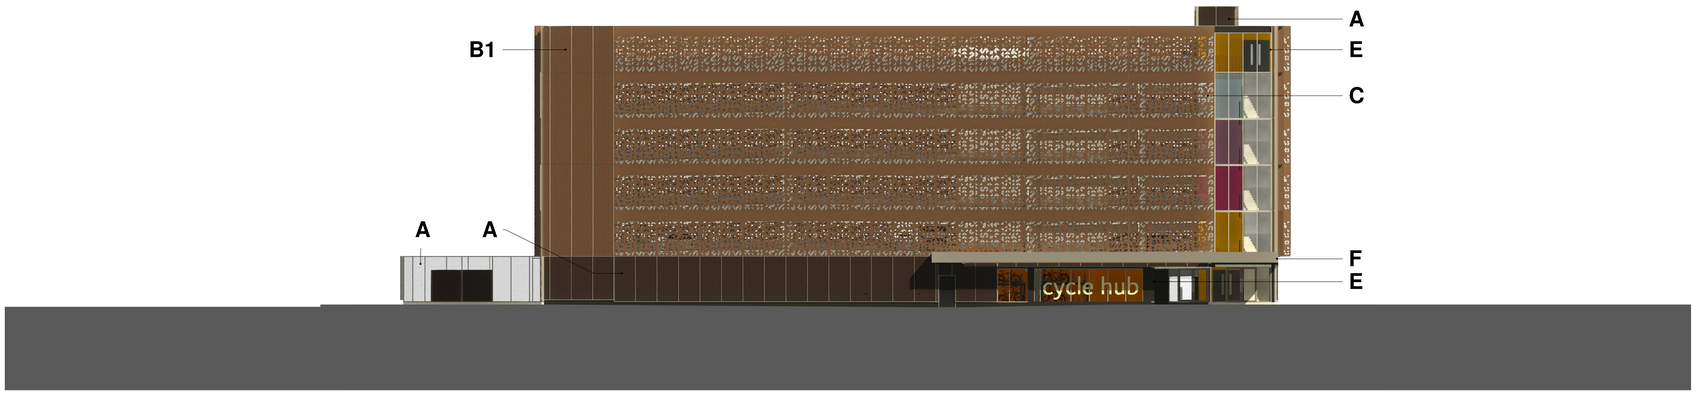

2 **Presentation, West Elevation**
1 : 200

NOTES
All dimensions and levels to be checked on site

Any descrepancies are to be reported to the Architect before any work commences

This drawing shall not be scaled to ascertain any dimensions, work to figured dimensions only

This drawing shall not be reproduced without express written permission from AFL Architects Ltd.

DISCLAIMER
When this drawing is issued in CAD, it is an uncontrolled version issued for information only, to enable the recipient to prepare their own documents/drawings for which they are solely responsible.

SOFTWARE INTEROPERABILITY
AFL prepared this drawing using Autodesk REVIT Architecture.

AFL does not accept liability for any loss or degradation of any information held in the drawing resulting from the translation from the original file format to any other file format or from the recipients reading of it in any other programme.

THIS DRAWING IS BASED ON THE FOLLOWING MODELS:

Model	By	Issued on
Structural	CURTINS	
MEP	XXX	
Landscape	GILLESPIES	

ELEVATION KEY

REFER TO SPECIFICATION DOCUMENT NMGH-AFL-MC-XX-SP-A-00900.

A - Ground Floor Material - Anodised Bronze Mesh - Dark - 63% free Area

B - Upper Floor Material - Part North - Anodised Brass 3D Mesh with 15 degree rotated panels - 63% free Area (rotated feathered)
- Upper Floor Material - South - Anodised Brass 3D Mesh with 15 degree rotated panels - 63% free Area (rotated zig zag)

B1- Upper Floor Material - Aligned North & South - Anodised Brass 3D Mesh 63% free Area

C - Upper Floor Material - West & East/Part South - Anodised Brass Panel with Perforations 40% free area.

E - Staircore Material - Glazed Curtainwall (Anodised Aluminium
Cycle Hub Material - Glazed Curtainwall

F - Entrance Canopy with Green Sedam Roof -PCC Fascia Board to match Curtainwall Frame

G - Ironmongery & Opening Mechanisms - TBC

H - Signage Location & Material - TBC

KEYPLAN



NOTE; THIS DRAWING SUPERSEDES DRAWING NUMBER REF NMGH-AFL-MC-ZZ-DR-A-2021

REV.	DESCRIPTION	DATE	DRW.	CHK.
P01	REVISED DESIGN ISSUE	28.10.21	KC	JW

NHS
Manchester University
NHS Foundation Trust

APPOINTED PARTY LOGO/INFORMATION

MORGAN SINDALL
AFL architects

PROJECT
NMGH - Multi Storey Car Park

TITLE
Presentation, South & West, Elevations

STATUS	PURPOSE OF ISSUE
S3	Planning

DRAWN BY	CHECKED BY	DATE
KC	JW	28.10.21

SCALE (@A1)	PROJECT NUMBER
1 : 200	203112

FILE DRAWING NUMBER	REV.
20200-AFL-MSCP-ZZ-DR-A-2022	P01

18/01/2022 11:50:42