
-	PLANNING APPLICATION	EV	22/09/21

FIT MARK A

REAR ELEVATION

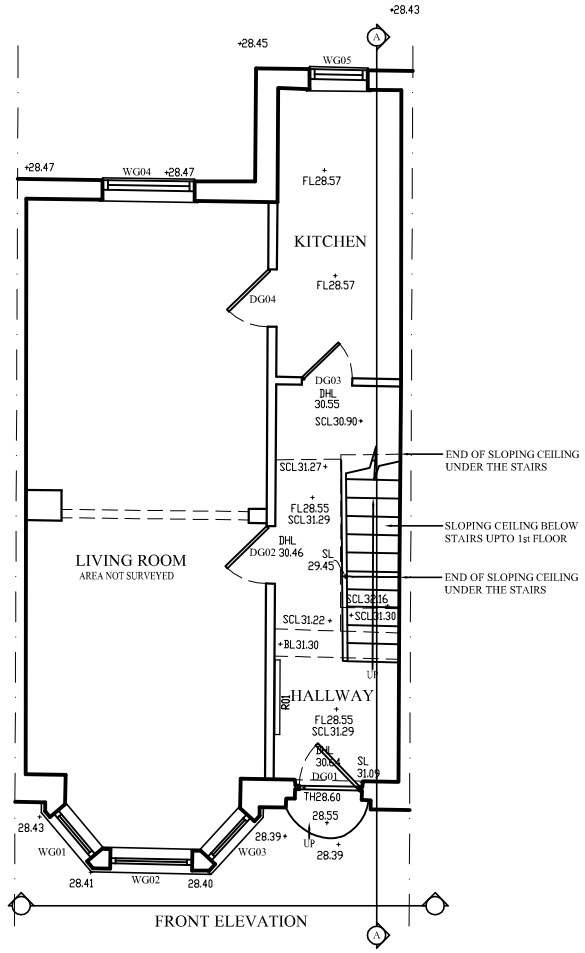


GROUND FLOOR PLAN

FIT MARK B

FIT MARK A

REAR ELEVATION

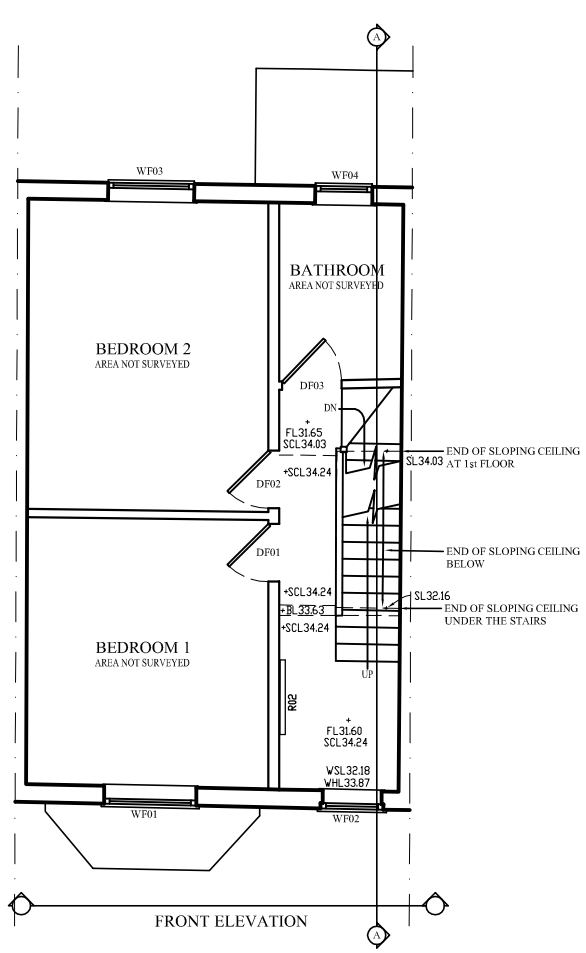

FIRST FLOOR PLAN

FIT MARK B

0 1 2 3 4 5

Scale Metres

PLANNING APPLICATION ISSUE V1.0

Client	Joe Longman 42 Longford Road, Chorlton, Manchester M21 9SR
Project	Loft Conversion 42 Longford Road, Chorlton, Manchester M21 9SR

Title: Existing Ground and First Floor Plans

1: All errors and omissions should be reported to the Architect.
2: [redacted]
All dimensions should be checked on site prior to commencement of works.
3: This Drawing is the Copyright of Edward Verrall RIBA. All rights reserved.
Any copying in part or whole must be with the approval in writing by Edward Verrall RIBA.
4: This drawing has been produced for the Client and Project, stated on this drawing and may only be used for the purpose stated on the drawing and is not intended for use by any other person or for any other purpose.

Date: 22/09/21	Drawn: MHLS	
Scale: 1:100@A3	Checked: -	
Drawing No.: 25704-P1-01	Revision: -	

Edward Verrall RIBA
Chartered Architect

Manchester Office:
32 Oak Road,
Sale M33 2FD

Tel: 0161 302 4595
Mobile: 07711 819314

London Office:
77 Elsham Road,
Kensington,
London W14 8HH

Email: edward.verrall@btconnect.com