
Author: LH Designer: LH Checked: GT Approved: AW

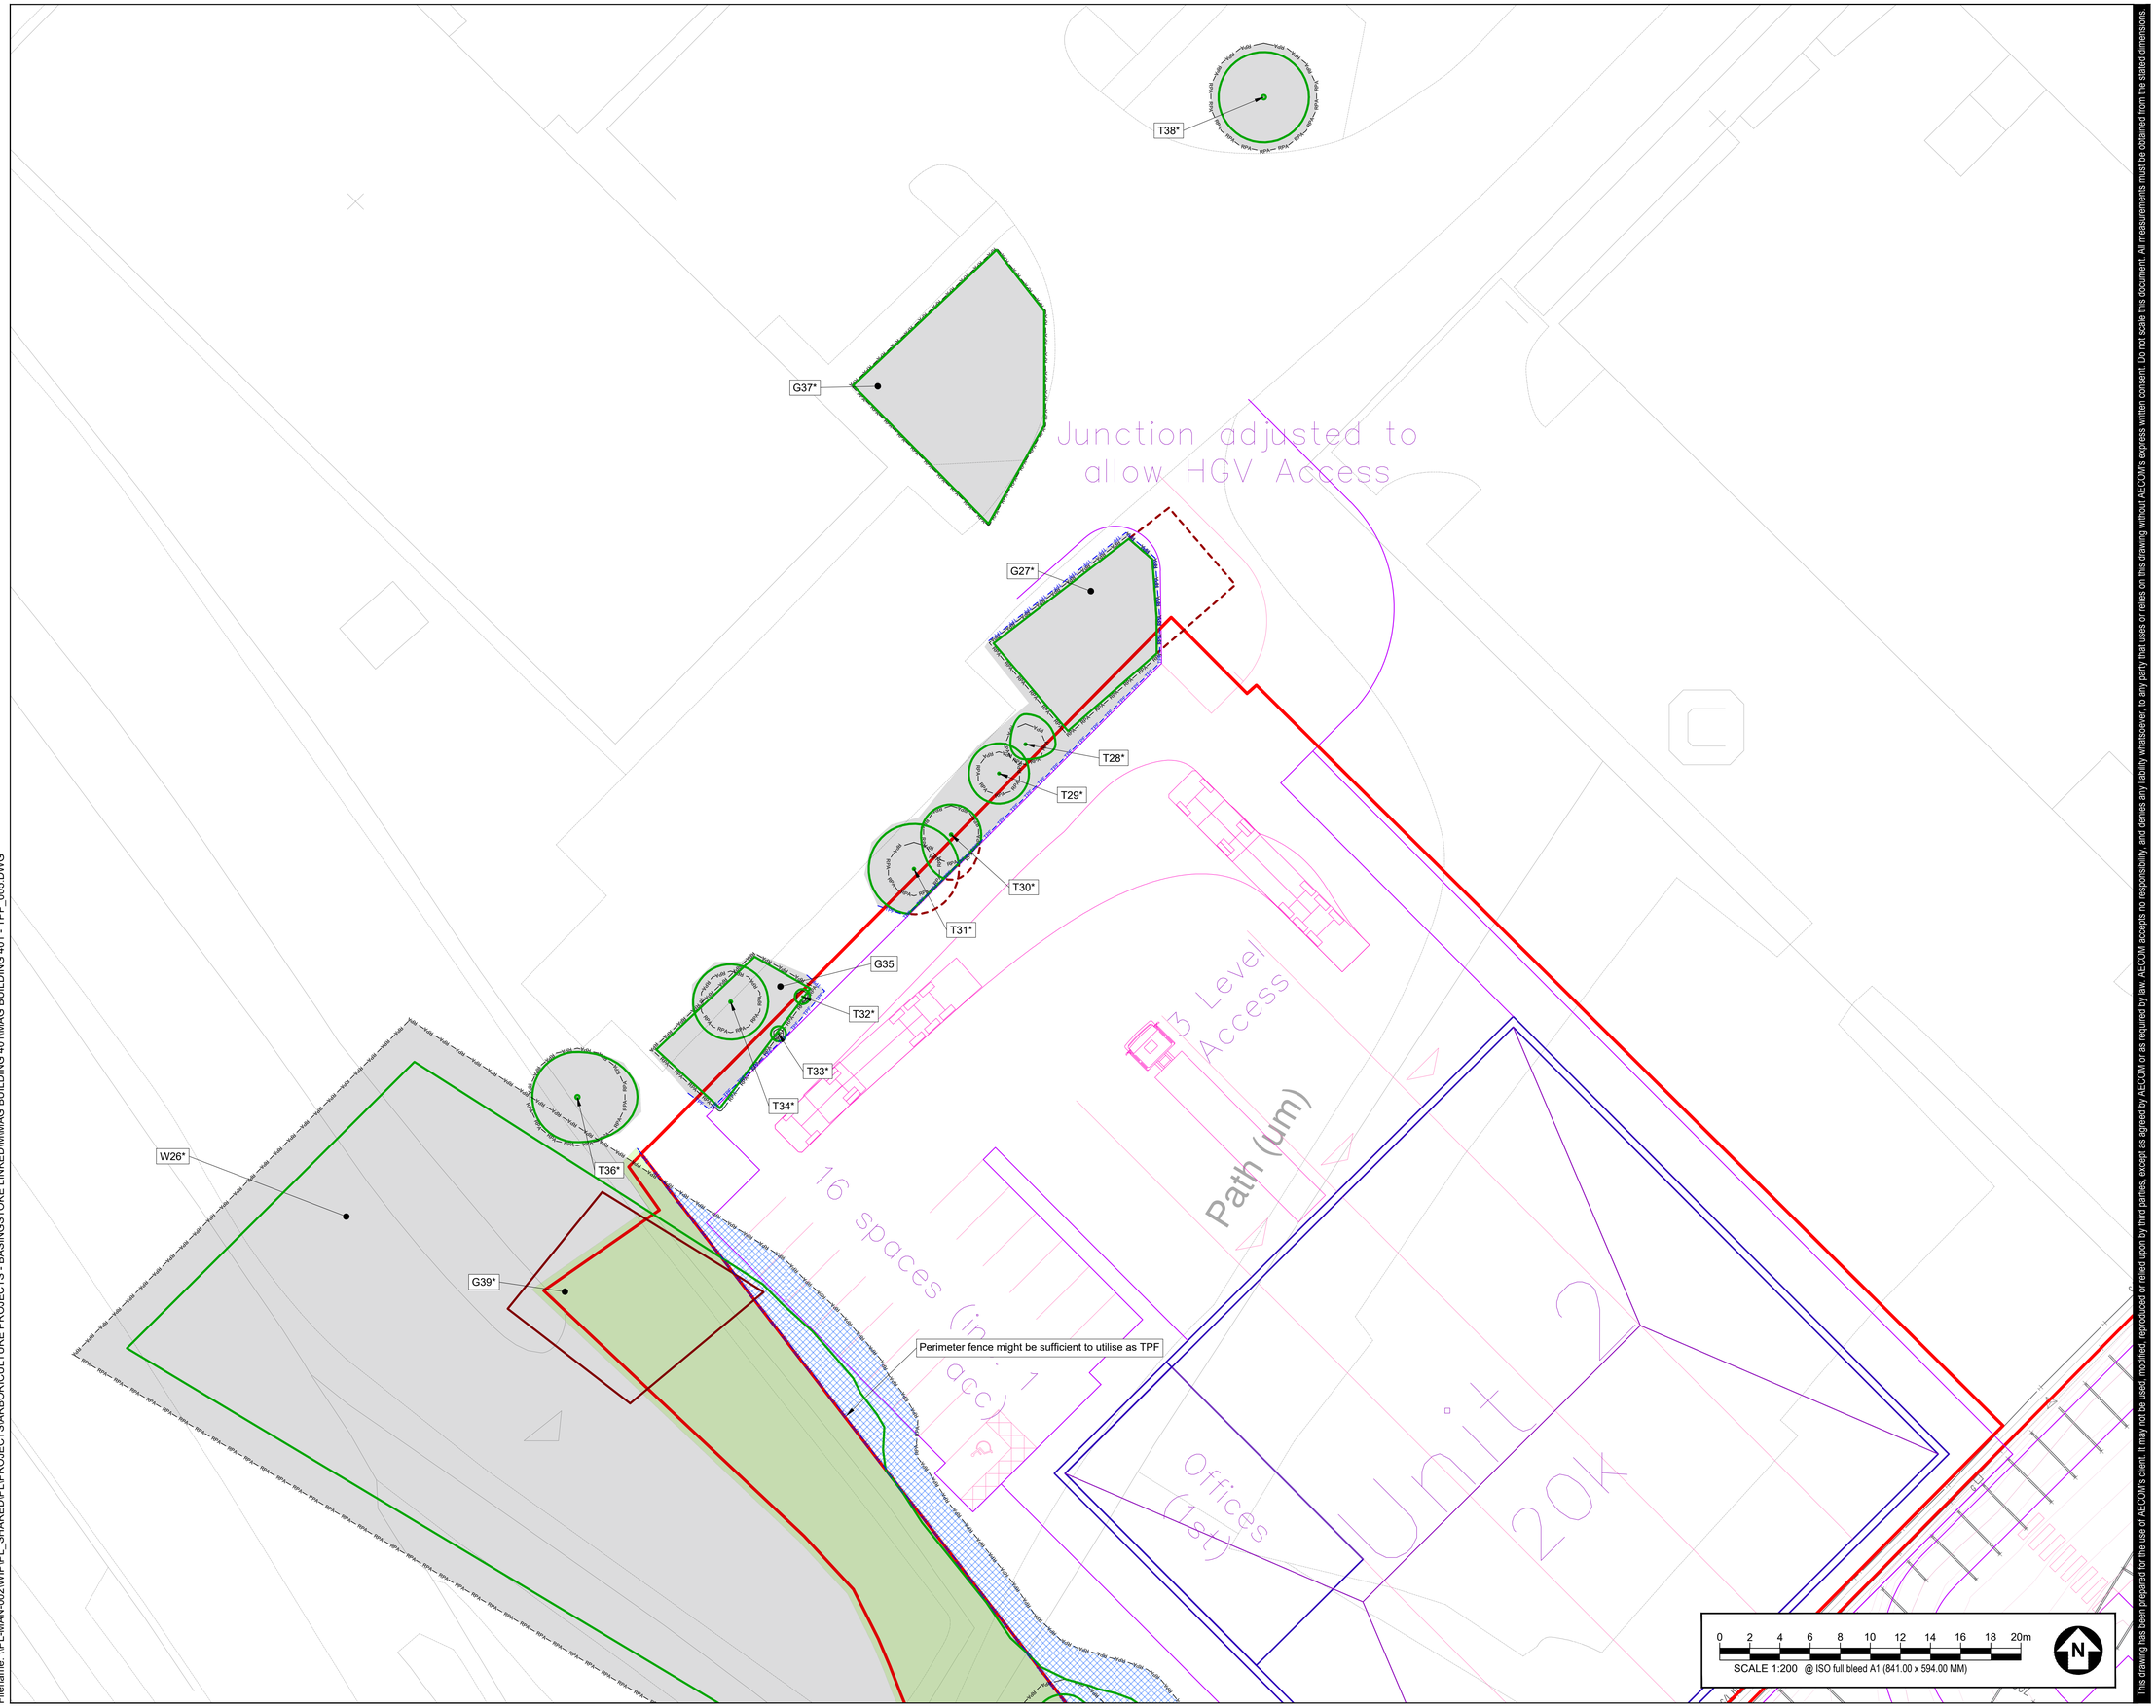

Last saved by: BASIM.HAFIZ (2021-10-22) Last Plotted: 2021-10-22
Filename: \\PL-MAN-002\WIP\PL_SHARED\PL\PROJECTS\ARBORICULTURE PROJECTS - BASINGSTOKE LINKED\MMAG BUILDING 401\MAG BUILDING 401 - TPP_005.DWG

This drawing has been prepared for the use of AECOM's client. It may not be used, modified, reproduced or relied upon by third parties, except as agreed by AECOM or as required by law. AECOM accepts no responsibility, and denies any liability whatsoever, to any party that uses or relies on this drawing without AECOM's express written consent. Do not scale this document. All measurements must be obtained from the stated dimensions.

AECOM

PROJECT

MAG Building 401

CLIENT

MAG Property


CONSULTANT

AECOM
Plumer House, Third Floor,
East Wing, Tailyour Road
Plymouth, PL6 5DH
Tel +44(0)1752 676700
Fax +44(0)870 238 6023
www.aecom.com

GENERAL NOTES

1. TREE CATEGORIES AS DEFINED BY BS 5837:2012
2. TREE LOCATIONS ARE BASED ON THE TOPOGRAPHICAL SURVEY, AERIAL IMAGERY, AND GPS CO-ORDINATES FROM ON SITE WALKOVER.
3. * INDICATES A TREE / GROUP WHOSE POSITION IS APPROXIMATE AS BASED UPON AERIAL PHOTOGRAPHY AND ON SITE OBSERVATIONS.
4. PLANS SHOULD BE READ IN CONJUNCTION WITH THE AECOM ARBORICULTURAL REPORT
5. THE ORIGINAL OF THIS DRAWING WAS PRODUCED IN COLOUR - A MONOCHROME COPY SHOULD NOT BE RELIED UPON.
6. DRAWING REFERENCES:
 - XREF_TOPO-EDIT.dwg
 - X002 OS-EDIT.dwg
 - 60663052-ACM-XX-XX-DR-C-06001 P1 - Unit 1 Proposed Site Levels.dwg
 - RPS Site Plan (Unit 1).dwg
 - RPS Site Plan (Unit 2).dwg

KEY PLAN

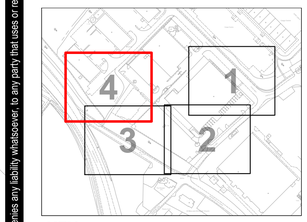

KEY

- SITE BOUNDARY
- EXISTING TREE, GROUP, WOODLAND, OR HEDGE TO BE RETAINED
- EXISTING TREE, GROUP, WOODLAND, OR HEDGE TO BE REMOVED
- ROOT PROTECTION AREA OF RETAINED TREES *(AS DEFINED BY BS 5837:2012)*
- TPF — TREE PROTECTION FENCING
- CONSTRUCTION EXCLUSION ZONE *(TRACKING OF PLANT, MATERIALS STORAGE, EXCAVATION AND ALL OTHER CONSTRUCTION ACTIVITIES ARE EXCLUDED WITHIN THESE AREAS FOR THE PURPOSES OF PROTECTING TREE HEALTH)*
- CONSTRUCTION WORKING ZONE *(MANAGED CONSTRUCTION PROCESSES PERMITTED IN ACCORDANCE WITH THE PRINCIPLES SET OUT WITHIN THE ARBORICULTURAL IMPACT ASSESSMENT)*
- PROPOSED DEVELOPMENT LAYOUT *(BASED UPON DRAWING REFERENCES LISTED IN THE GENERAL NOTES SECTION)*
- TPF — SET BACK TREE PROTECTION FENCE LINE *(WITH APPROVAL FROM SITE ARBORICULTURIST)*

ISSUE/REVISION

P01	22.10.21	FIRST ISSUE
I/R	DATE	DESCRIPTION

DRAWING STATUS

ISSUE

PROJECT NUMBER

60663052

SHEET TITLE

TREE PROTECTION PLAN (SHEET 04)

SHEET NUMBER **REV.**

60663052-ACM-XX-XX-AB-TPP-008 P01