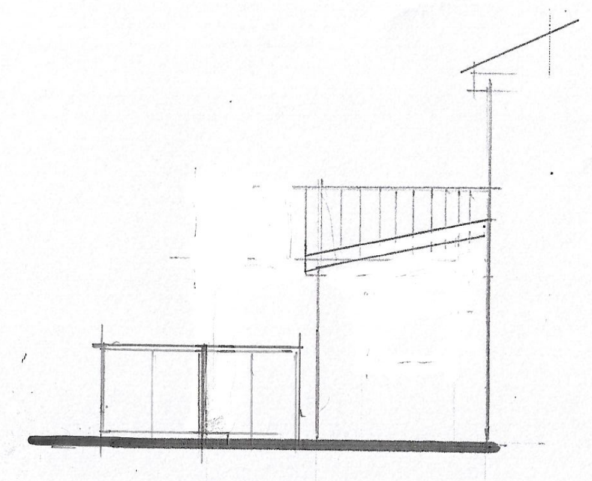

SIDE

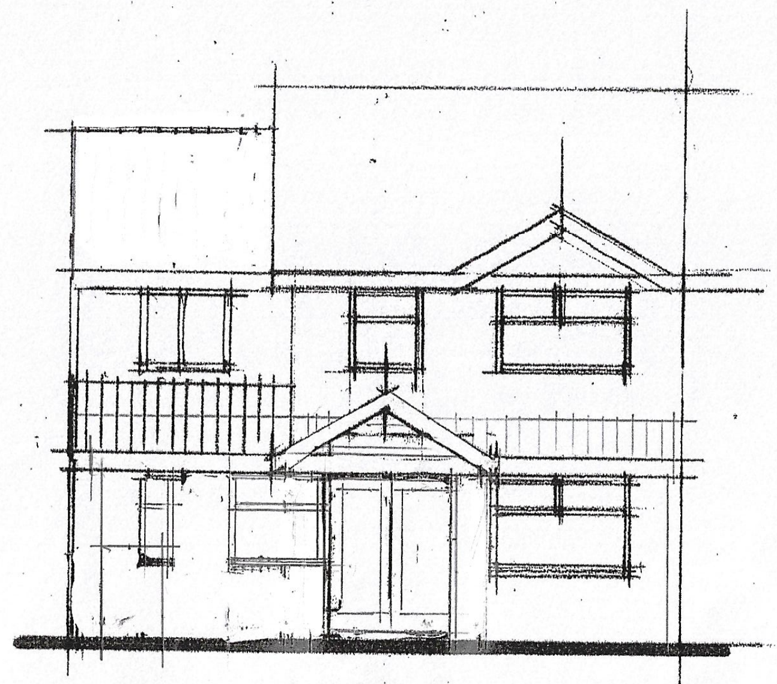

FRONT ELEVATION

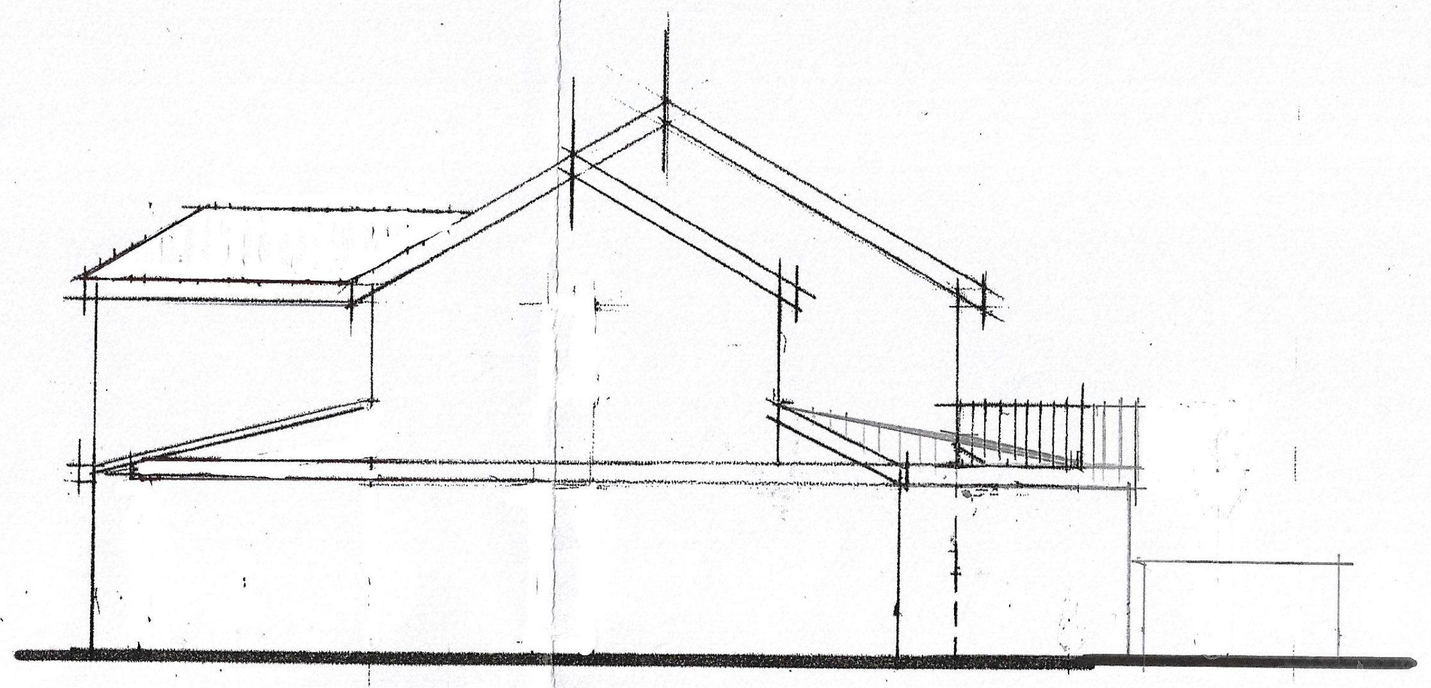

SIDE ELEVATION

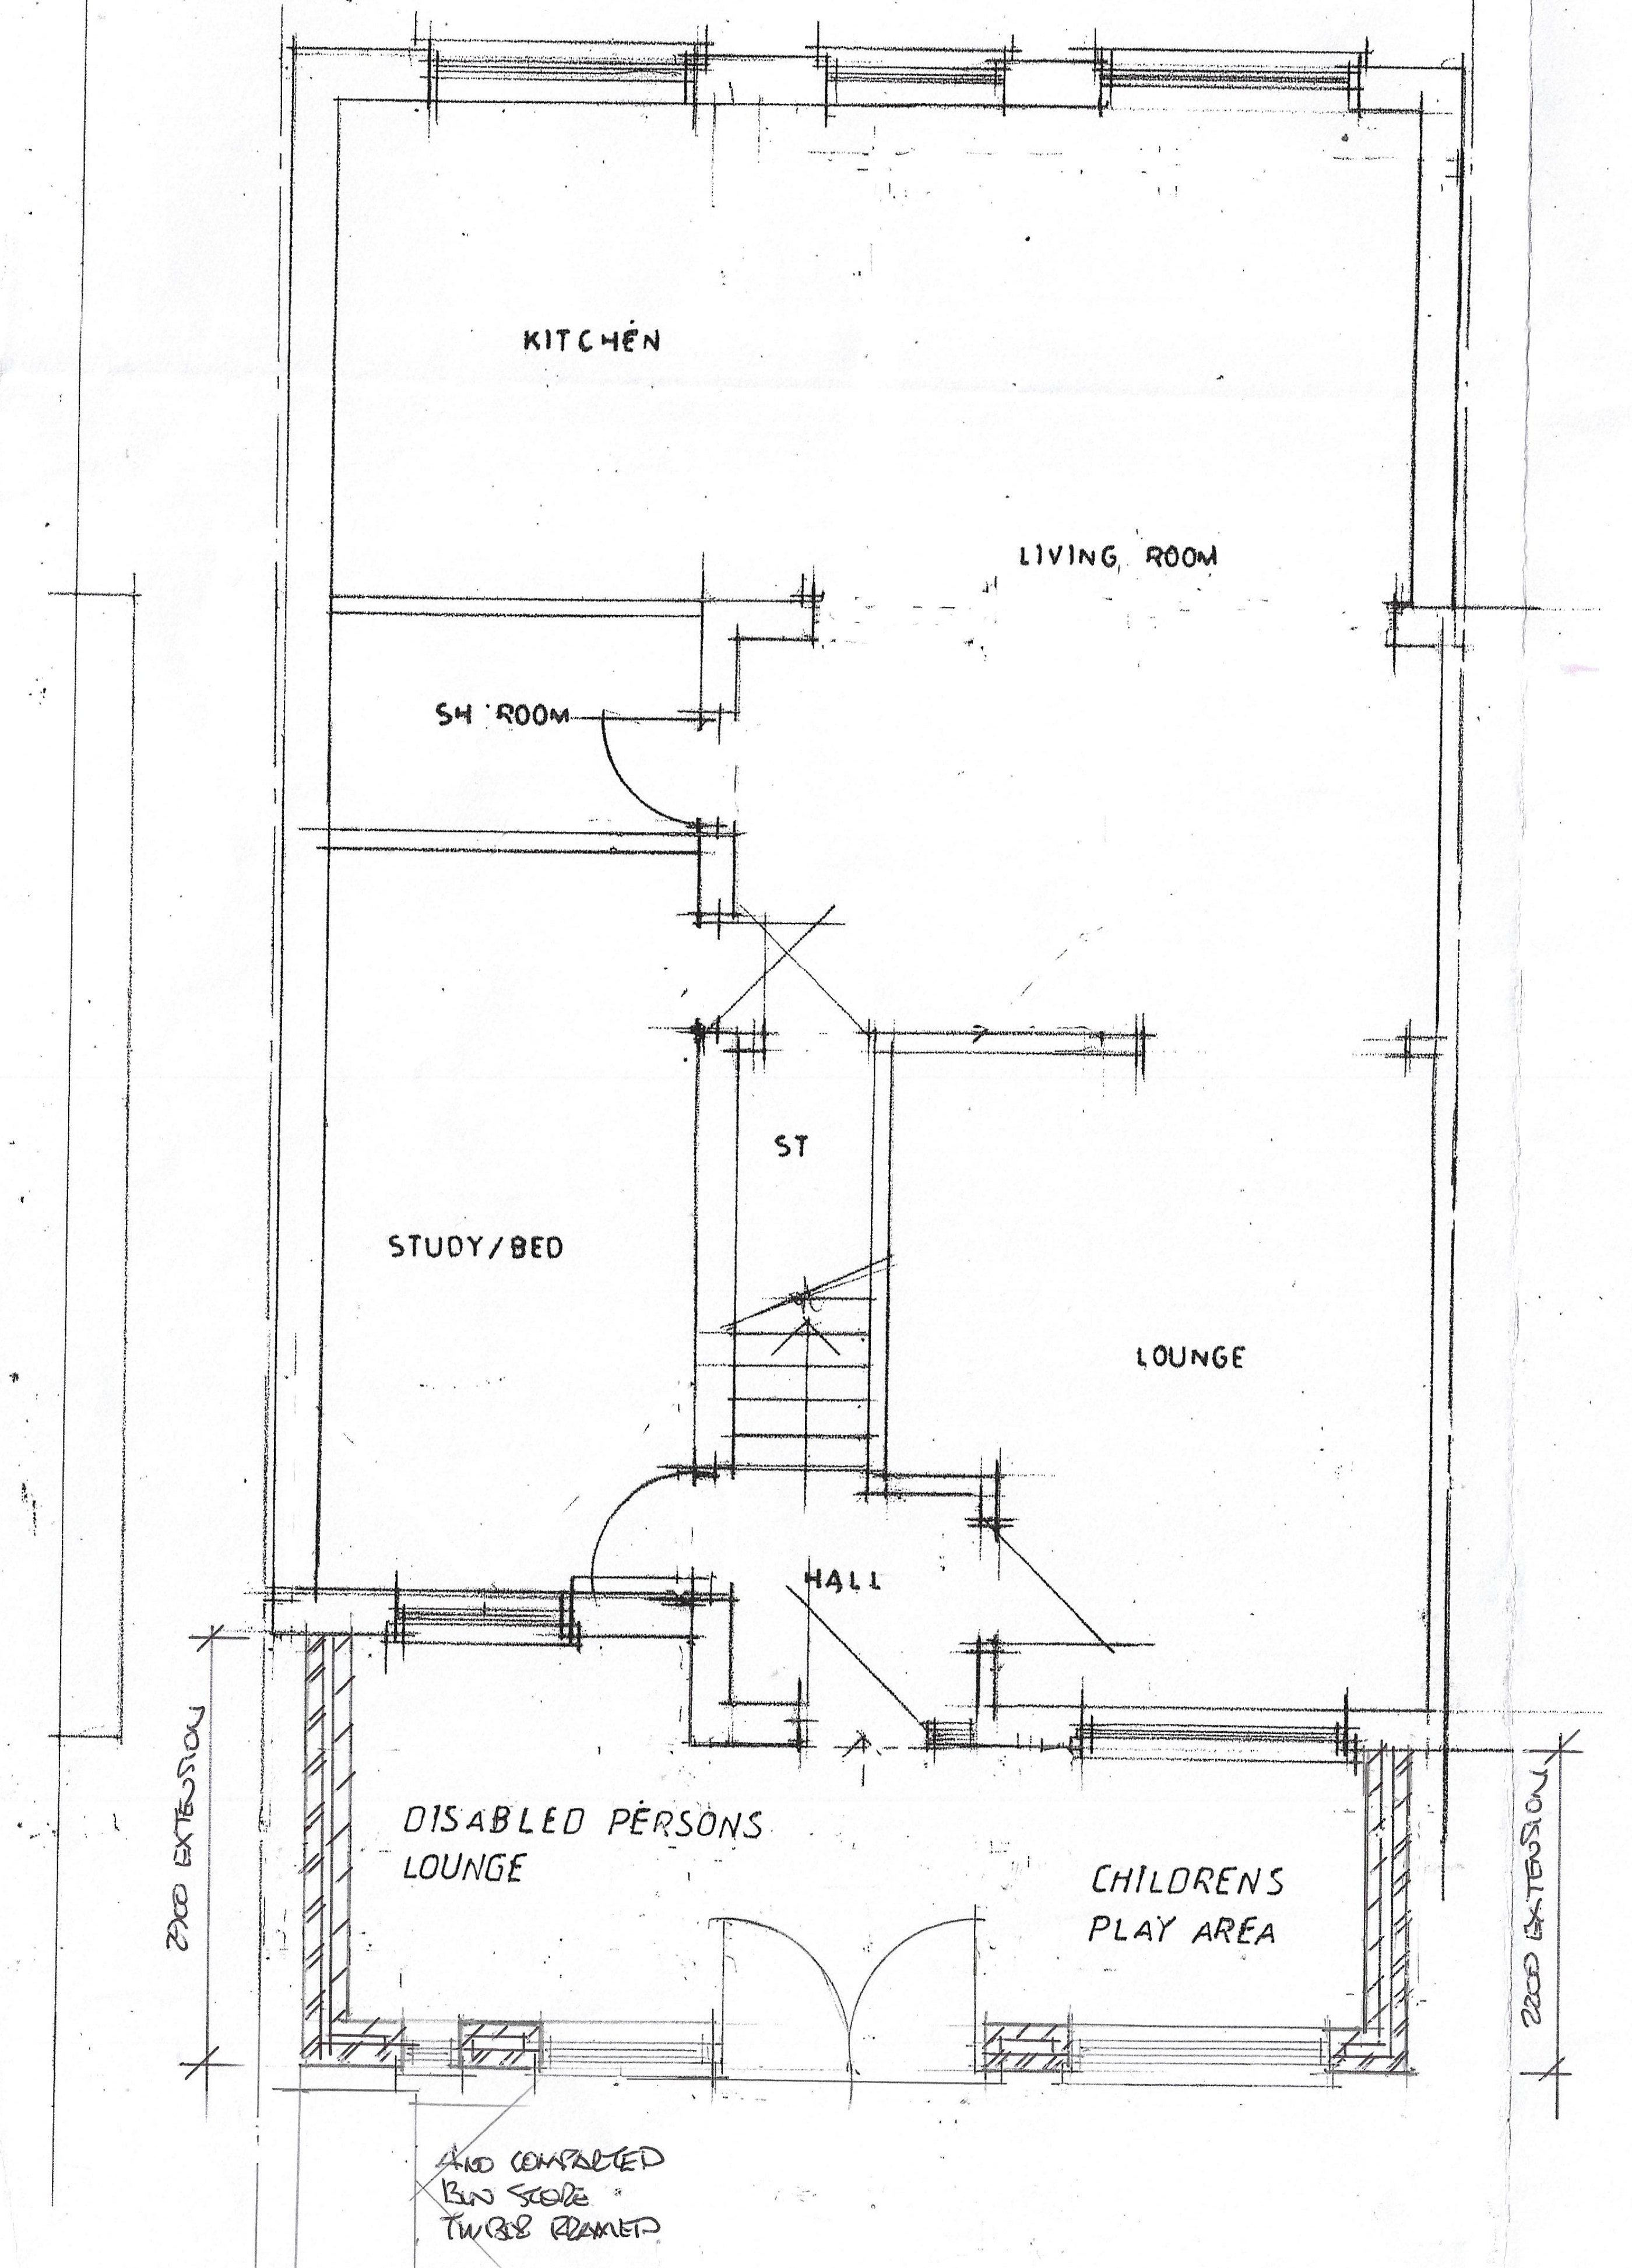

AND COMPACTED BIN STORE TIMBER FRAMED

GROUND FLOOR PLAN

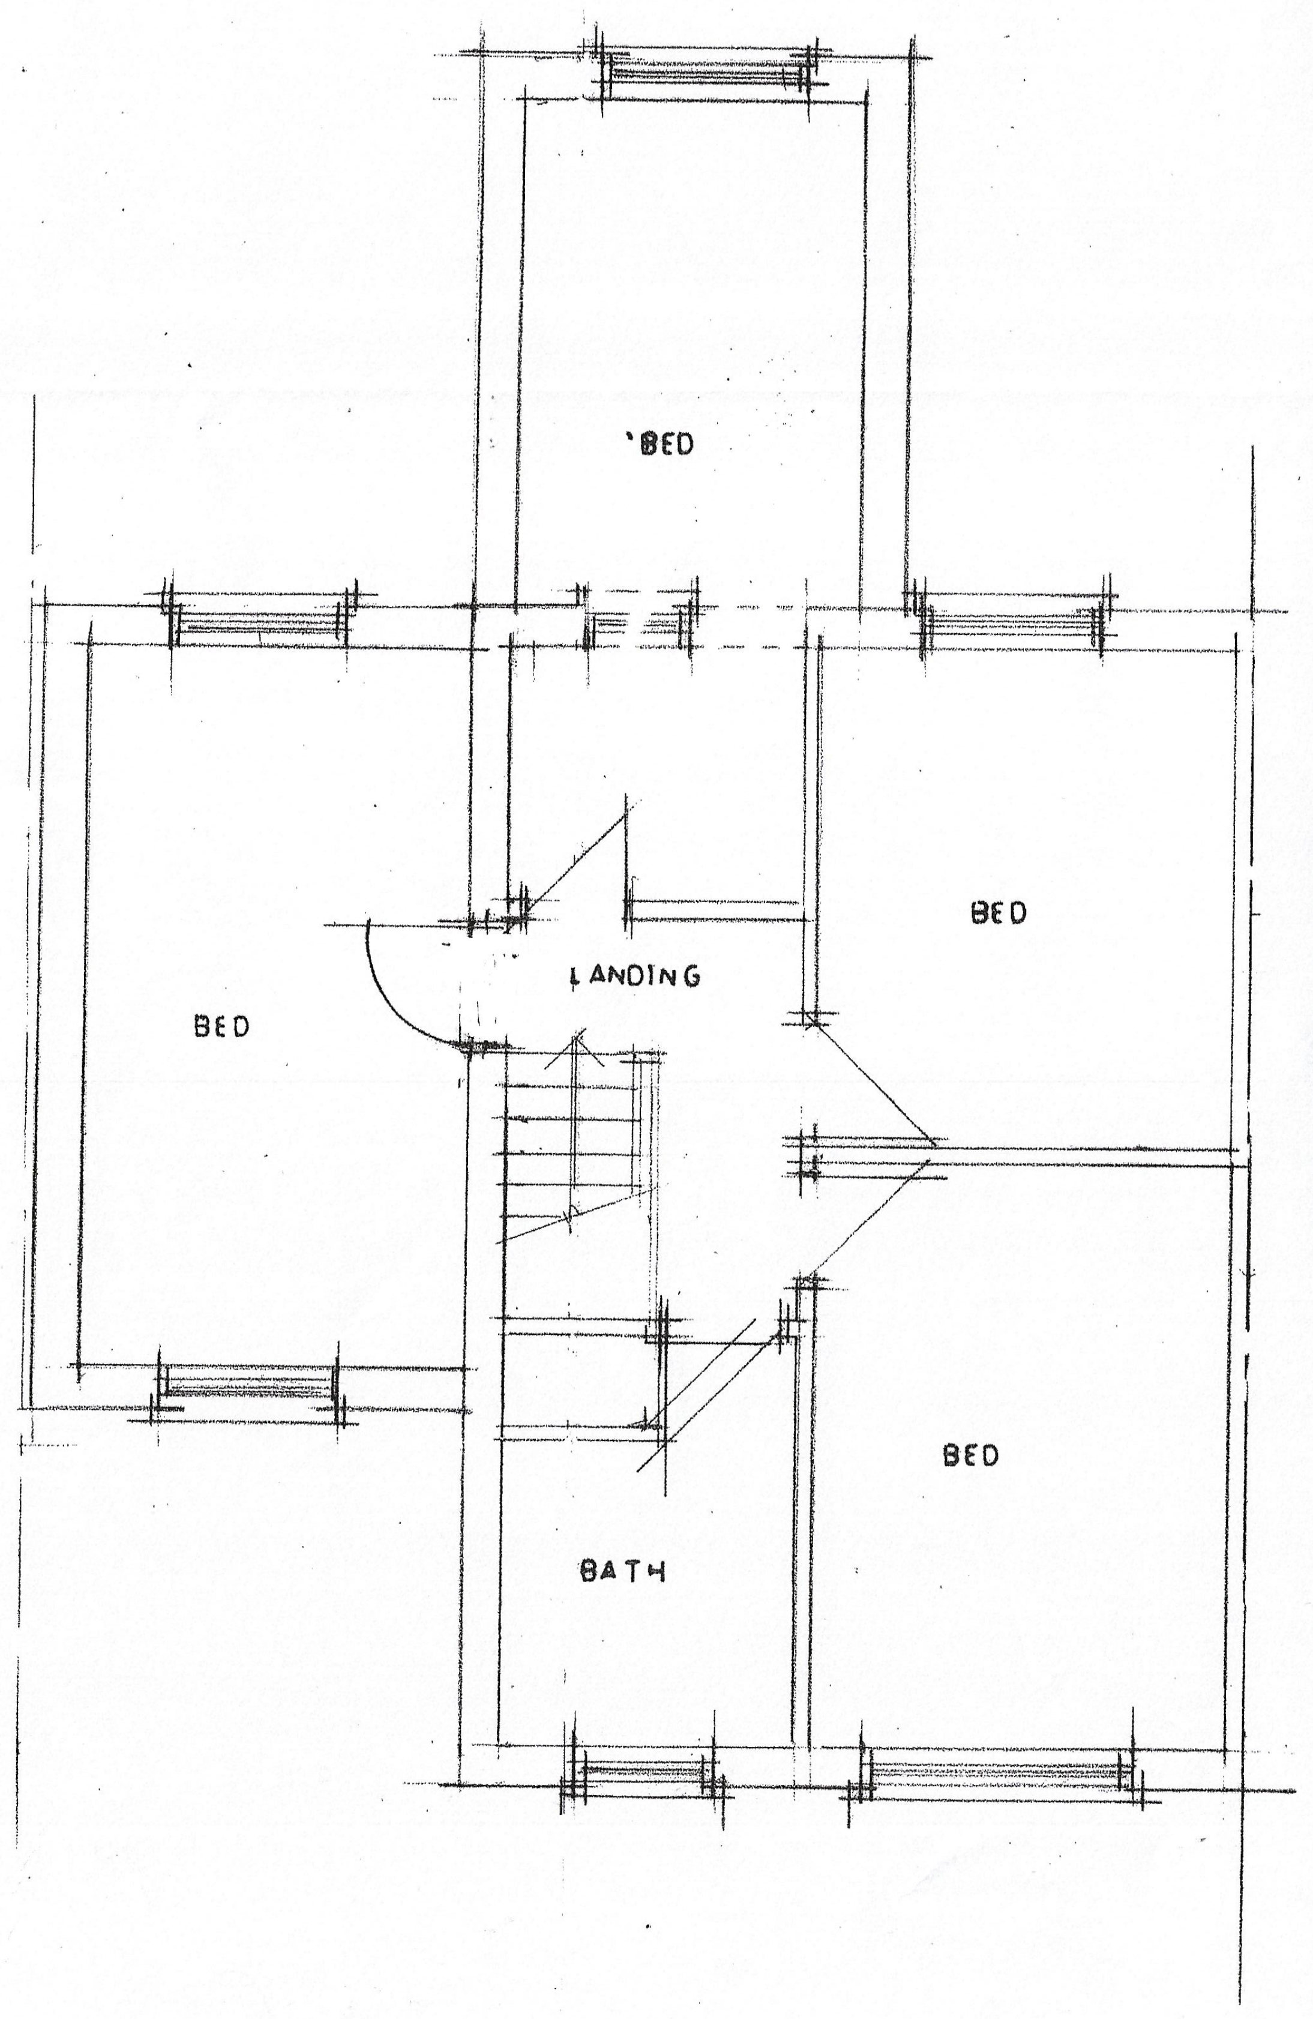

FIRST FLOOR PLAN

CLIENT
MR Z. ALI
21 TARRINGTON CLOSE
BELLE VUE M12 4TB

JOB TITLE
PROPOSED GROUND FLOOR
FRONT EXTENSION

DRG. TITLE
PLAN AND ELEVATIONS
AS PROPOSED

HOLBOROW + ORMESHER
Limited

architectural & interior design

Station House
Adams Hill
Knutsford
Cheshire WA16 6DN
telephone : 01565 652275
fax : 01565 750501

ISSUE	ORIGINAL	1	2	3	4	5	6	7
REVISION		A	B					
DATE		NOV 21	DEC 21					
DRAWN		AO	MA					
CHECKED								
APPROVED								

SCALE 1. 50 & 1·100 at A1

DRAWING NUMBER 1784/17/03 AB

M 512650 R