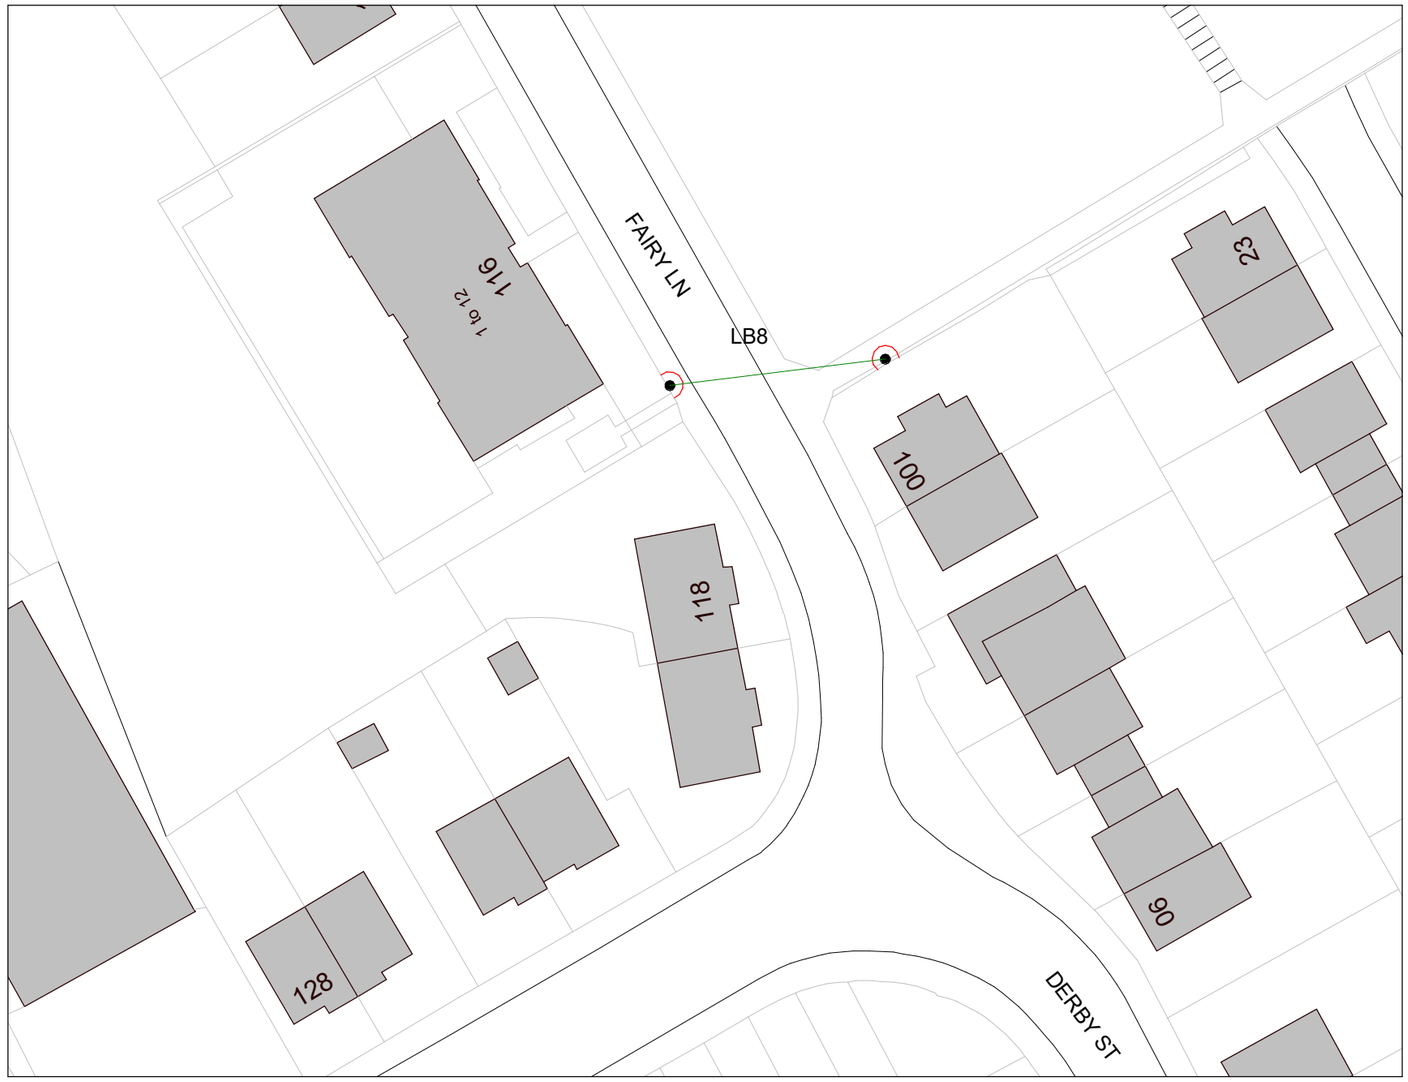

2. Site - LB8 - Site Plan

1 : 500

LB8 - TP
1 x 6 m High
89 mm Dia - Galvanised steel post across Fairy Lane opposite footpath. Use existing Lamp Post 23 with head attachment.

1. Site - LB8 - Location Plan

1 : 1250

N

10 0 10 20 30 40 50
SCALE 1: 1250 m

5 0 5 10 15 20 25
SCALE 1: 500 m

REV	DESCRIPTION	BY	DATE

PROJECT: Eruv Broughton - Manchester	SCALE @ A3: As indicated	DATE: 30 JUNE 2021	DRAWN BY: AP
CLIENT: Manchester Community Eruv	STATUS: PLANNING		
TITLE: LB8 – 118 Fairy Lane, M8 8YD	PROJECT NO.: DA21054.	DRAWING NO.: 408.	REV.

DEBTAL ARCHITECTURE
www.debtal.co.uk

NOTES

© COPYRIGHT : ALL RIGHTS RESERVED.
THIS DRAWING MUST NOT BE REPRODUCED WITHOUT PRIOR WRITTEN CONSENT.
DRAWING TO BE USED FOR THE STATUS INDICATED ONLY.
ALL DIMENSIONS AND SETTING OUT SHALL BE CHECKED AND CONFIRMED ON SITE.
ANY DISCREPANCIES TO BE REPORTED TO THE DESIGNER PRIOR TO THE COMMENCEMENT OF ANY WORK. ALL WORK AND MATERIALS TO BE IN ACCORDANCE WITH CURRENT STATUTORY LEGISLATION, RELEVANT CODES OF PRACTICE AND BRITISH STANDARDS. ALL DIMENSIONS ON THIS DRAWING ARE IN MILLIMETRES (UNLESS OTHERWISE STATED).