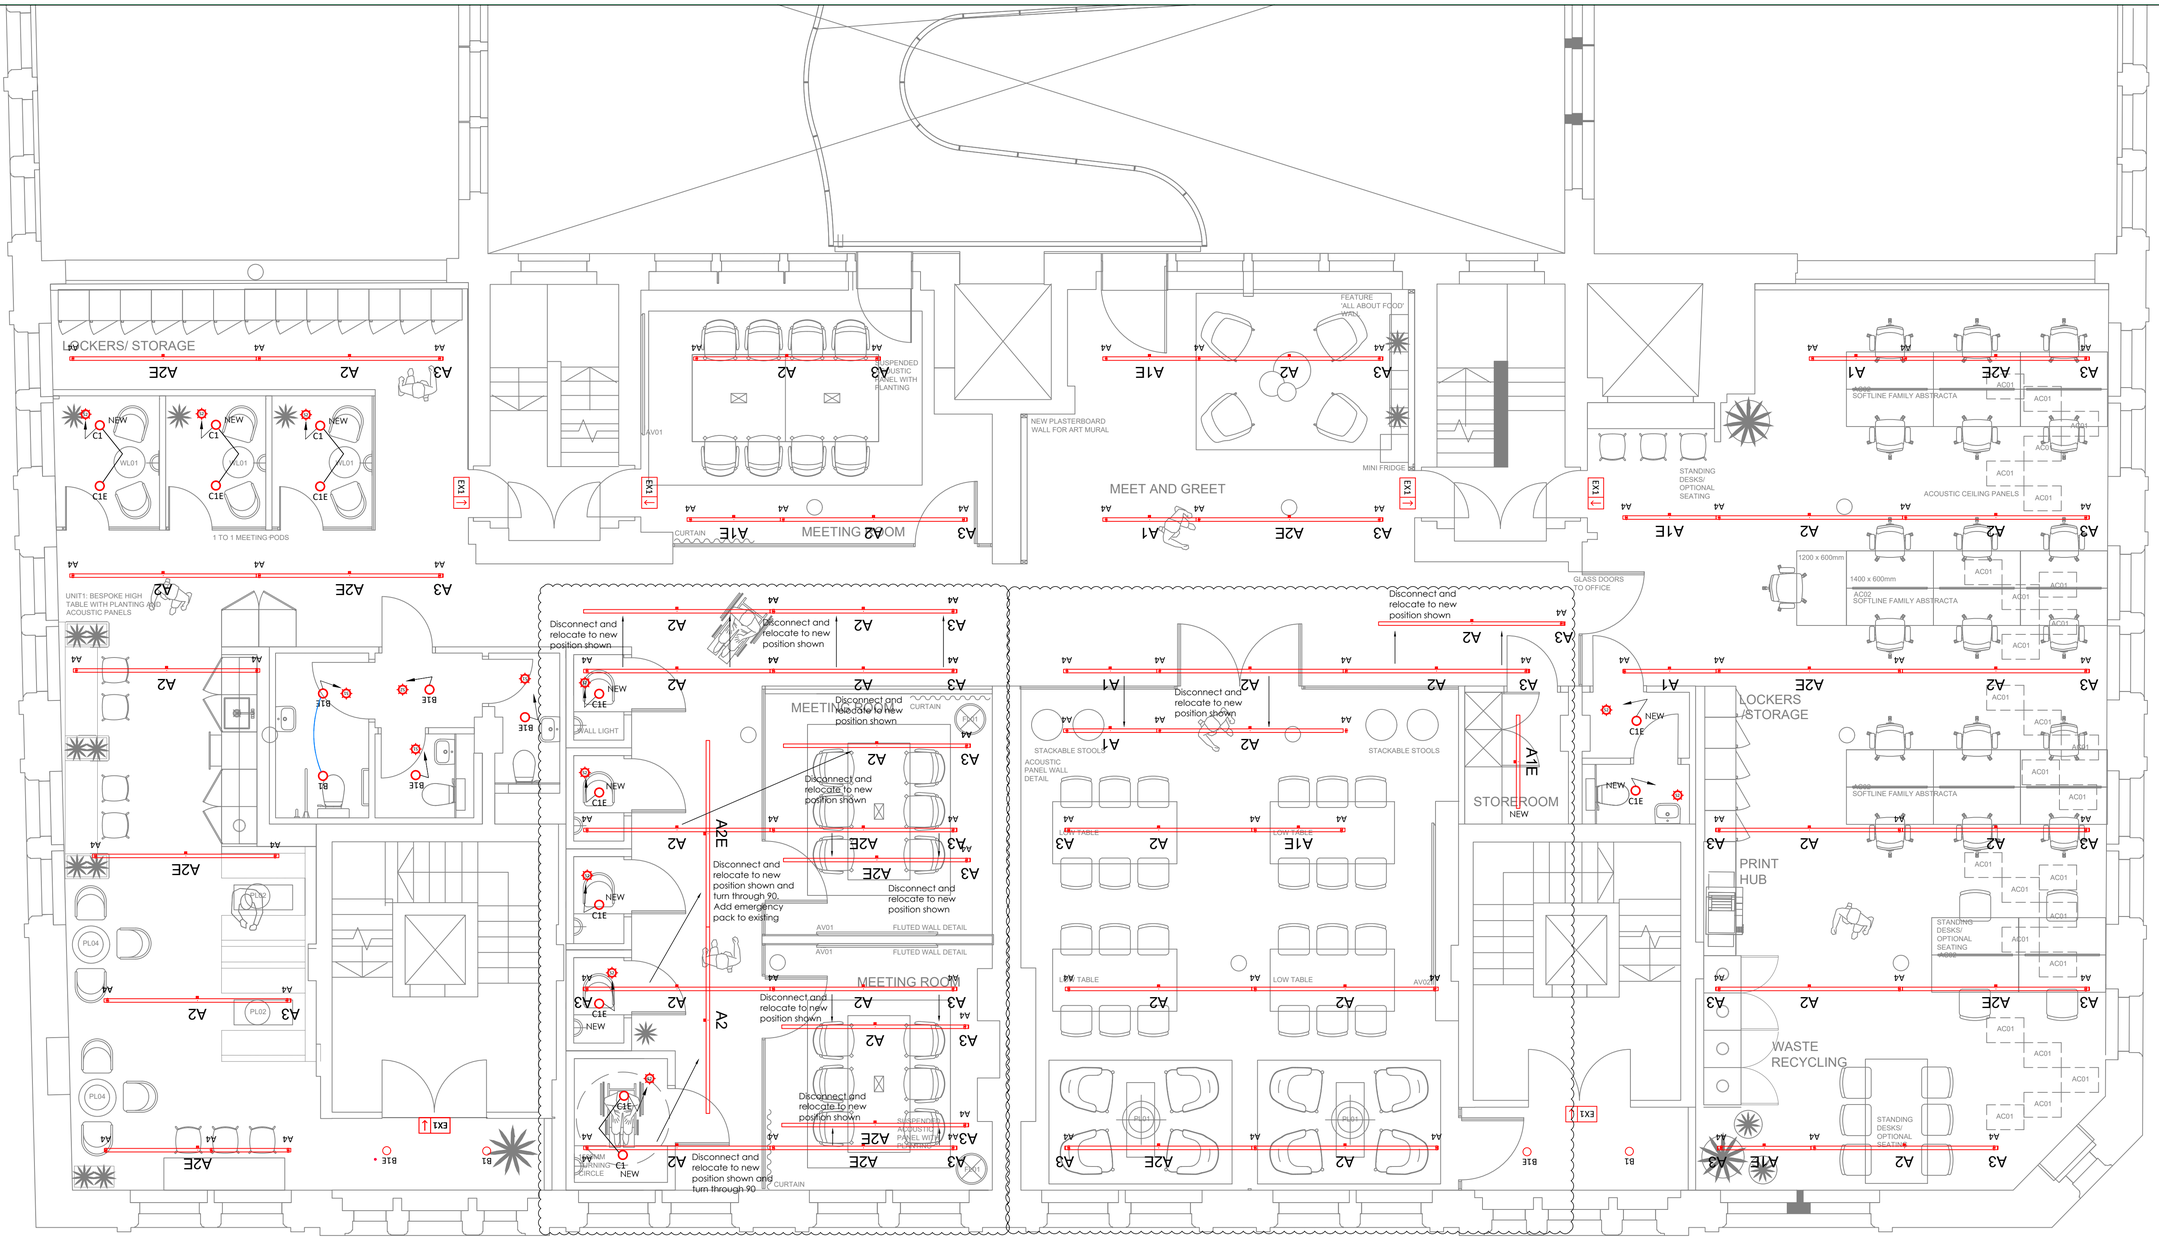

LIGHTING LAYOUTS RECONFIGURED TO THESE AREAS TO SUIT THE NEW INTERNAL SPACE ARRANGEMENTS

P02	UPDATED TO REFLECT COMMENTS	J.L	J.L	14.12.21
P01	ISSUED FOR COMMENTS	J.L	J.L	13.10.21

IMPERIAL ENGINEERING & CONSTRUCTION NW LTD
Unit 2 Millfield Business Park Millfield Lane Haydock,
St Helens WA11 9UT
Tel 01942 720753 www.imperialnw.co.uk

project / location
All About Food
for
Workspace Design & Build

title
General Lighting Alterations Proposals

status
PRELIMINARY

scale	drawn	engineer	date	project no.
A1=1:50	J.Lowton	J.Lowton	06.10.2021	IEC-E1303

dwg no.
IEC-E1303-E-001

revision
P2