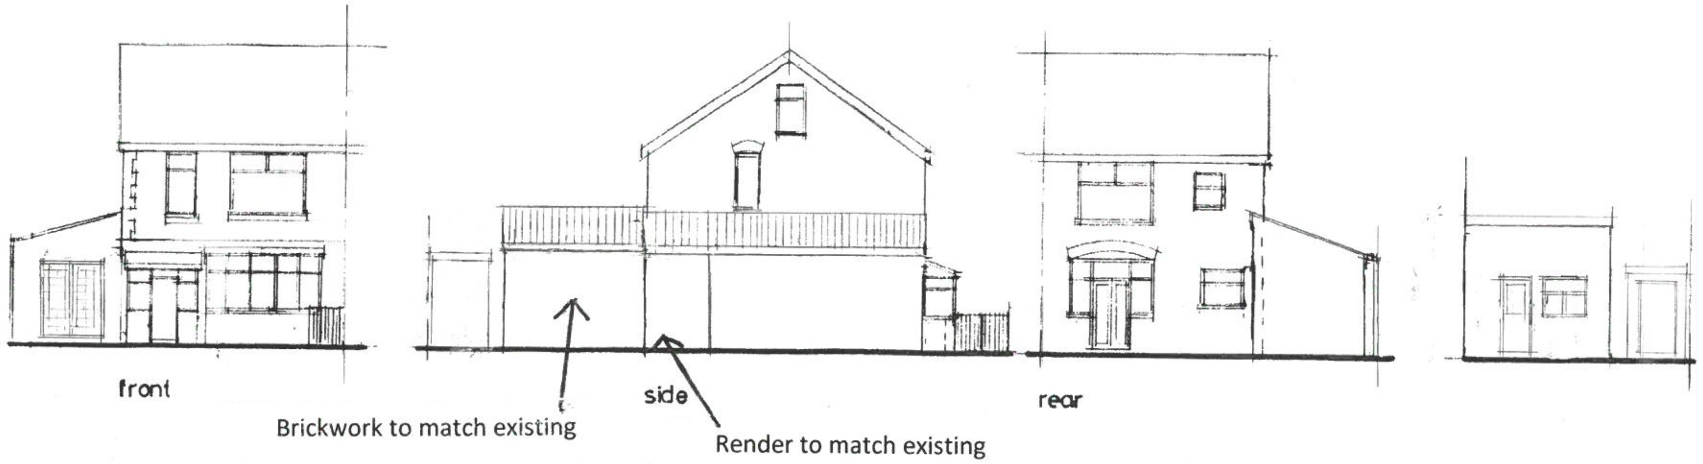

Brickwork to match existing

Render to match existing

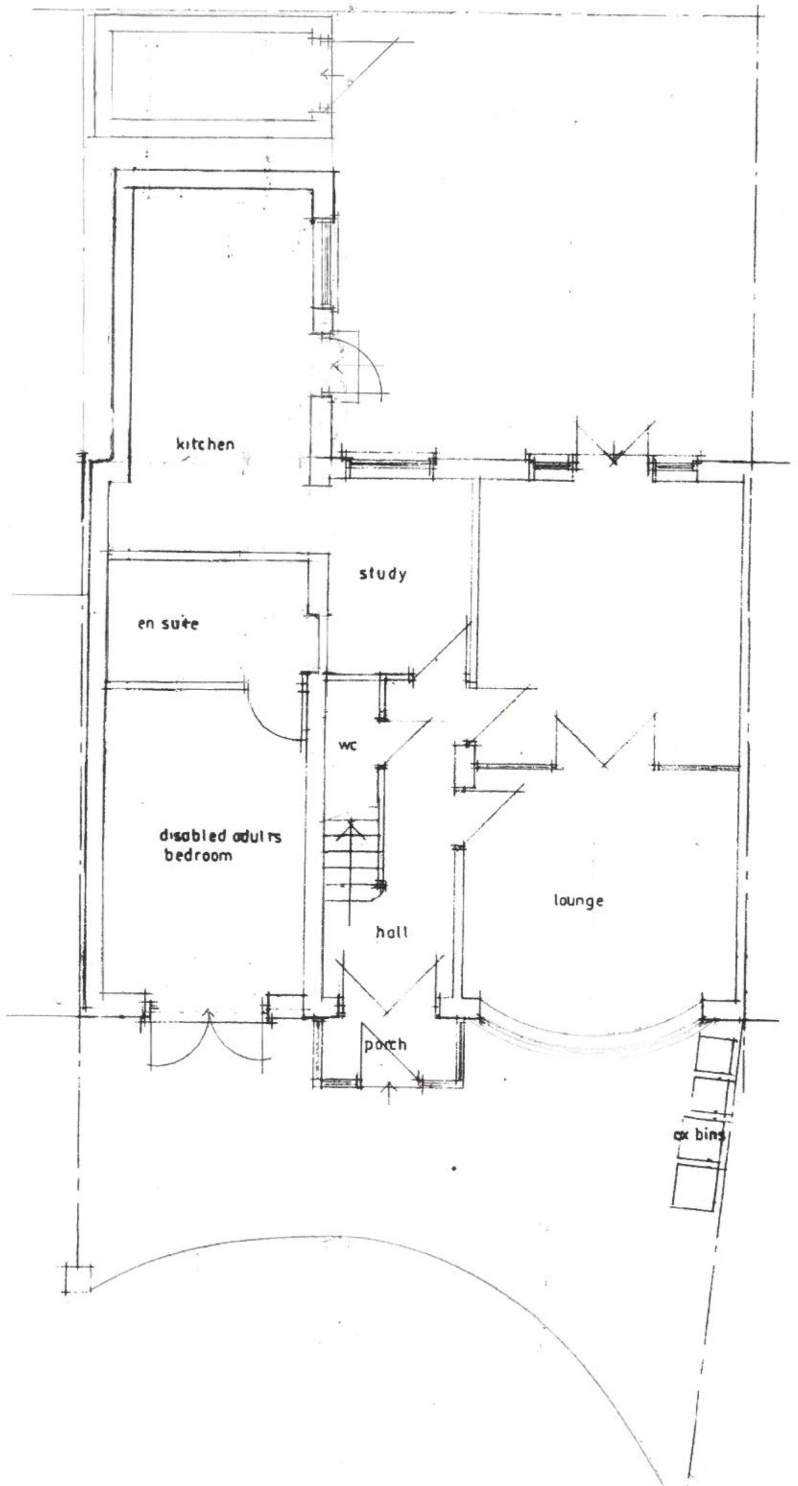

GROUND FLOOR PLAN

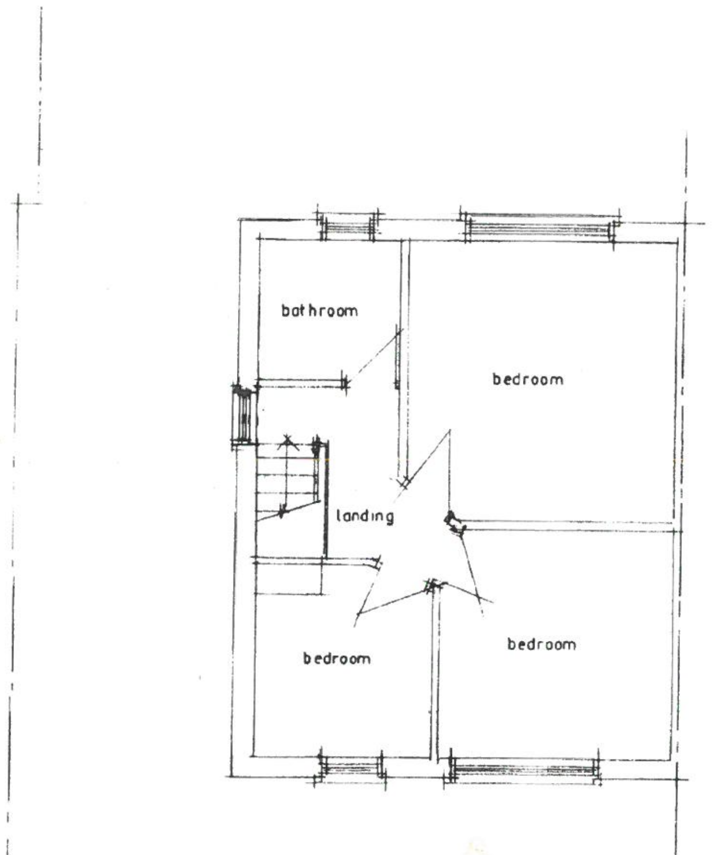

FIRST FLOOR PLAN

CLIENT
Ms S IQBAL
19 DEVON AVENUE
BURNAGE M19 2JH

JOB TITLE
PROPOSED 1 & 2 STOREY
SIDE AND REAR EXTENSIONS

DRG. TITLE
PLANS AND ELEVATIONS
AS PROPOSED FOR COMPLIANCE

HOLBOROW +
ORMESHER
Limited

architectural & interior design

Station House
Adams Hill
Knutsford
Cheshire WA16 6DN

telephone : 01565 652275
fax : 01565 750501

ISSUE	ORIGINAL	1	2	3	4	5	6	7
REVISION		A	B	C	D	E		
DATE		[illegible]	[illegible]	[illegible]	[illegible]	[illegible]		
DRAWN		[illegible]	[illegible]	[illegible]	[illegible]	[illegible]		
CHECKED								
APPROVED								
SCALE	1:50 & 1:100 at A1							

DRAWING NUMBER 1974/19/02 [illegible]