Copyright of this drawing is vested in BPM Architectural and it must not be copied or reproduced without written consent. Figured dimensions only are to be taken from this drawing. DO NOT SCALE OFF THIS DRAWING ..... IF IN DOUBT ASK

All contractors must visit the site and be responsible for taking and checking all dimensions relative to their work. BPM architectural are to be advised of any variation between drawings and site conditions.

Electronic data/ drawings issued as 'read only' and should not be interrogated for measurement. All dimensions and levels should be 'read only' from those values stated in text, on the drawings

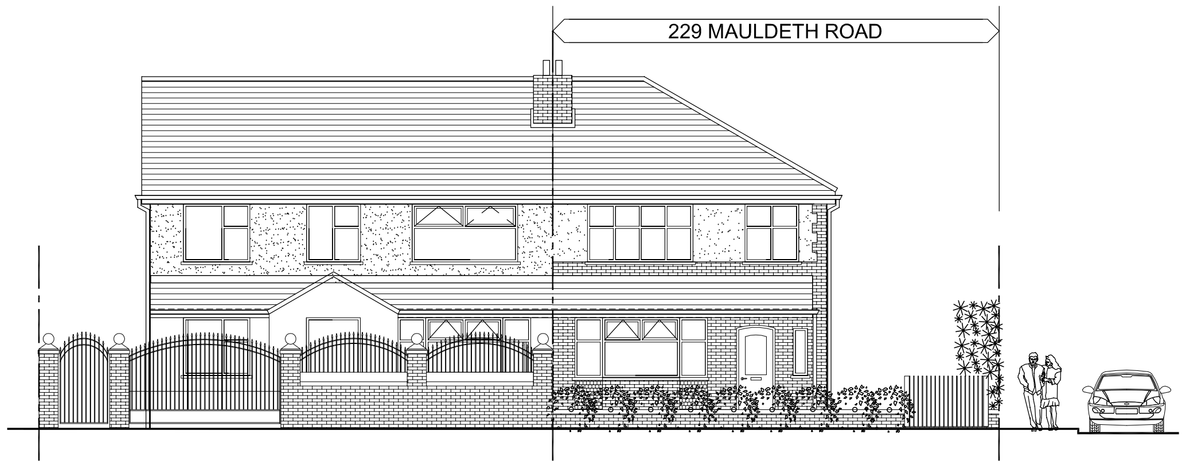

EXISTING FRONT BOUNDARY

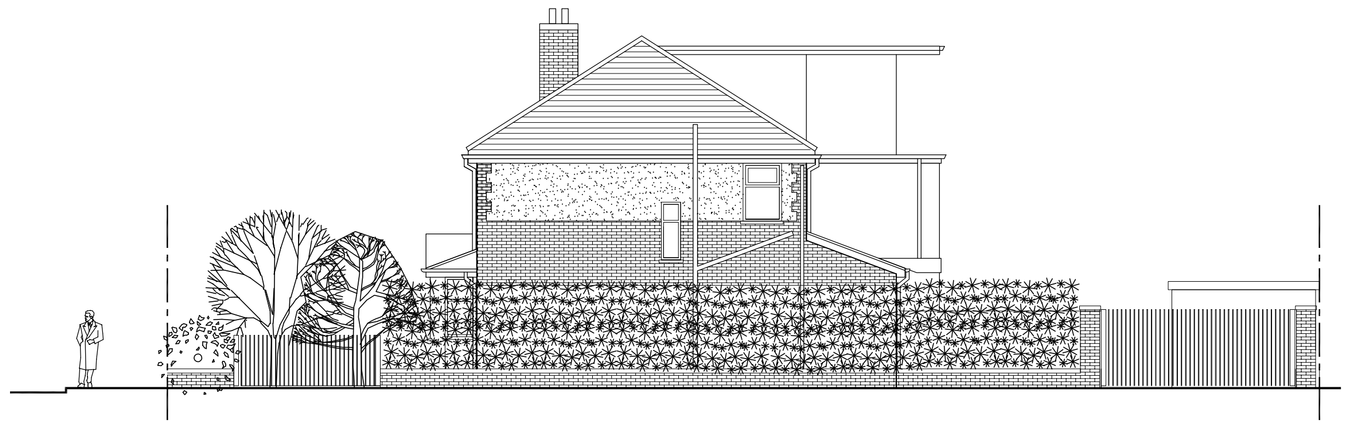

EXISTING SIDE BOUNDARY

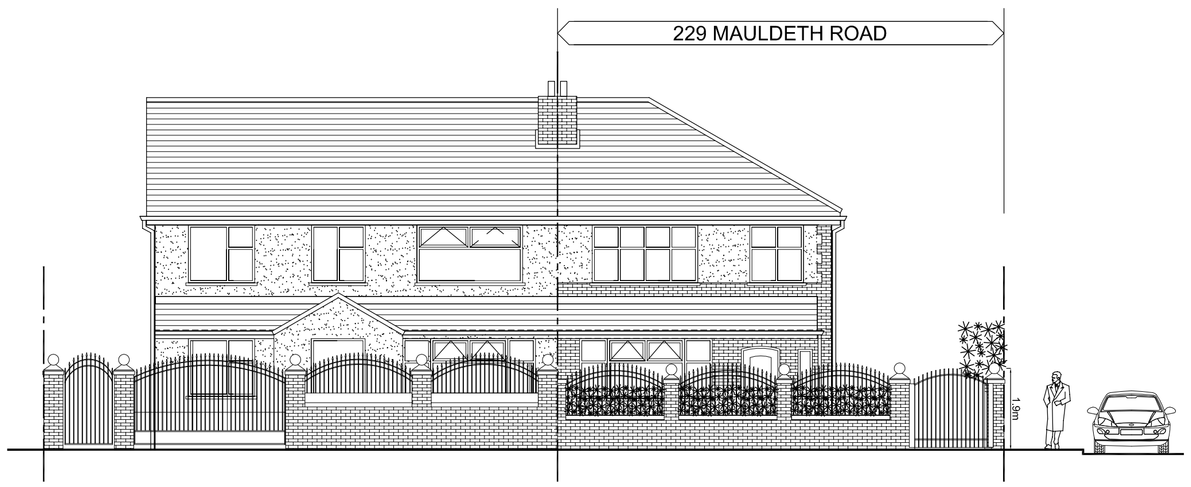

PROPOSED FRONT BOUNDARY

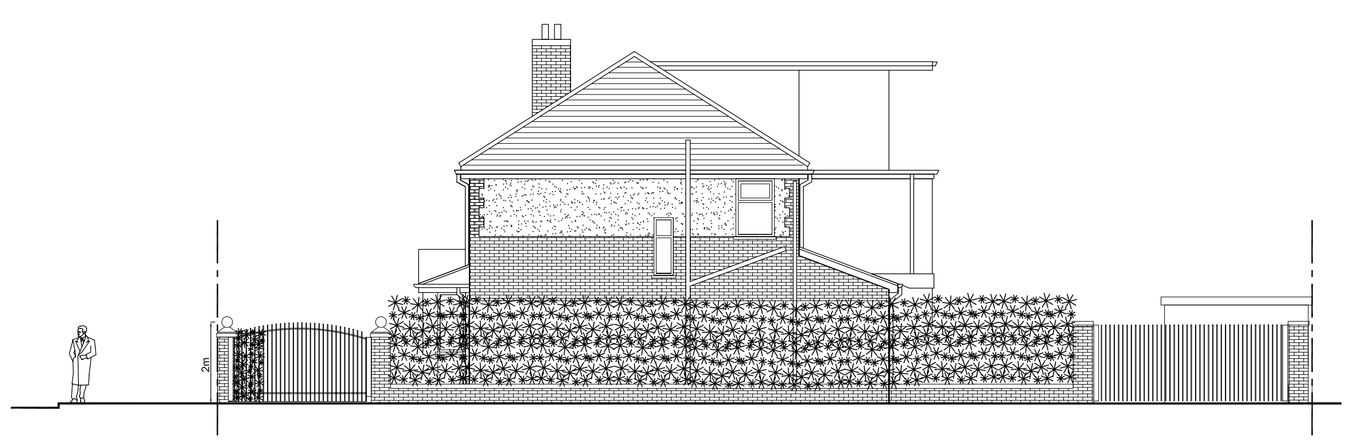

PROPOSED SIDE BOUNDARY

MAULDETH ROAD

BROOKTHORPE AVENUE

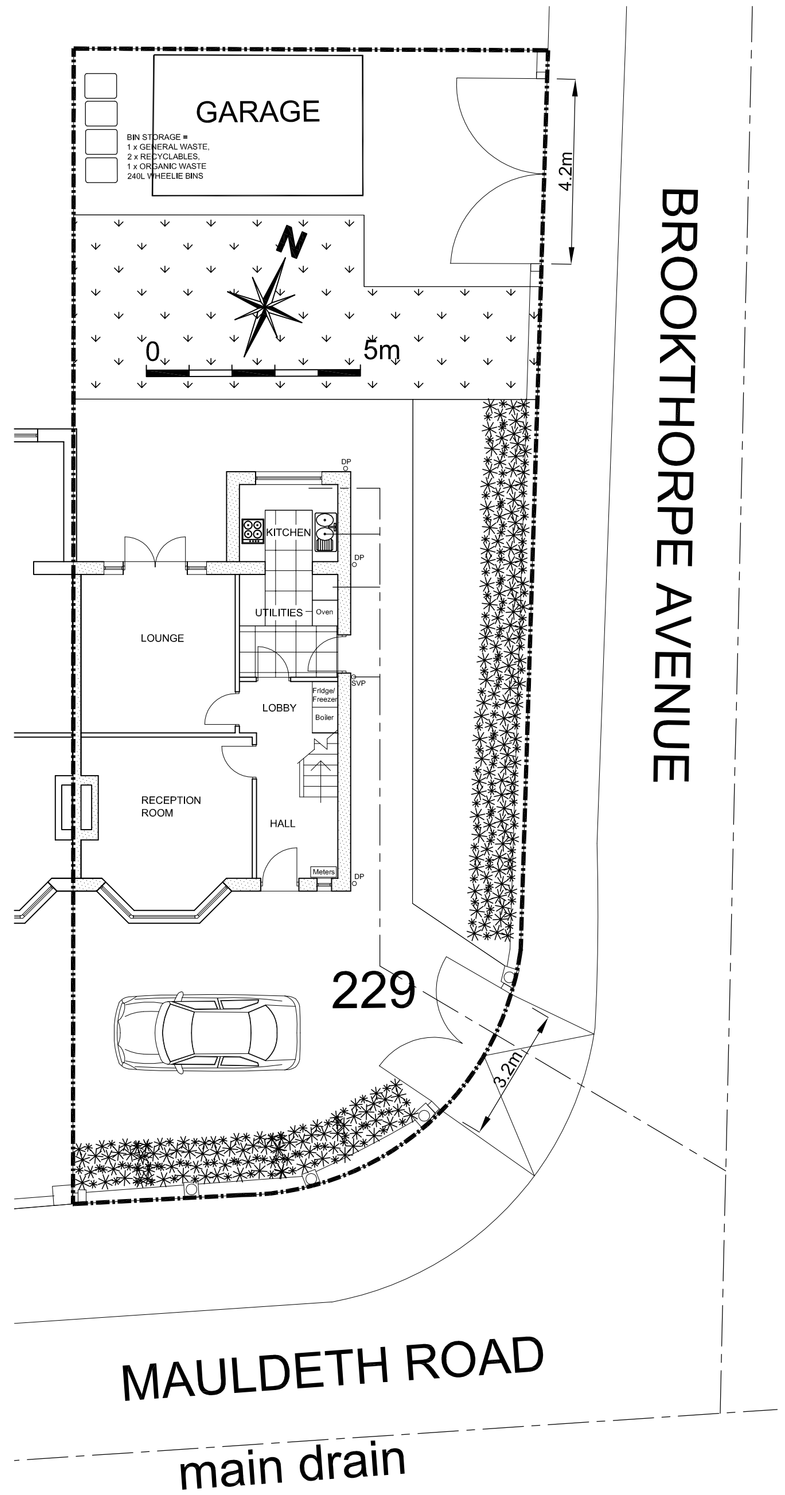

PROPOSED SITE PLAN
SCALE- 1:100@A1

REV:	DATE:	DETAILS:

BM ARCHITECTURAL DESIGNS,
128 GLOSSOP ROAD,
MARPLE BRIDGE,
STOCKPORT
TEL: 07415 493002
email- benjamin.maguire10@gmail.com

Project: PROPOSED CHANGE OF USE AT 229 MAULDETH ROAD, BURNAGE, MANCHESTER M19 1AB

Title: EXISTING AND PROPOSED BOUNDARY ELEVATIONS ONTO MAULDETH ROAD AND BROOKTHORPE AVENUE

Client: MS. ASFA SONI

Scale: 1:100 @A1 Date: 12/ 2021 Drawn: BM

Status: PLANNING

Drawing no: BM/1221/MAULD/PL3 Rev:

Architectural Design/ Planning/ Construction/ Building Regs