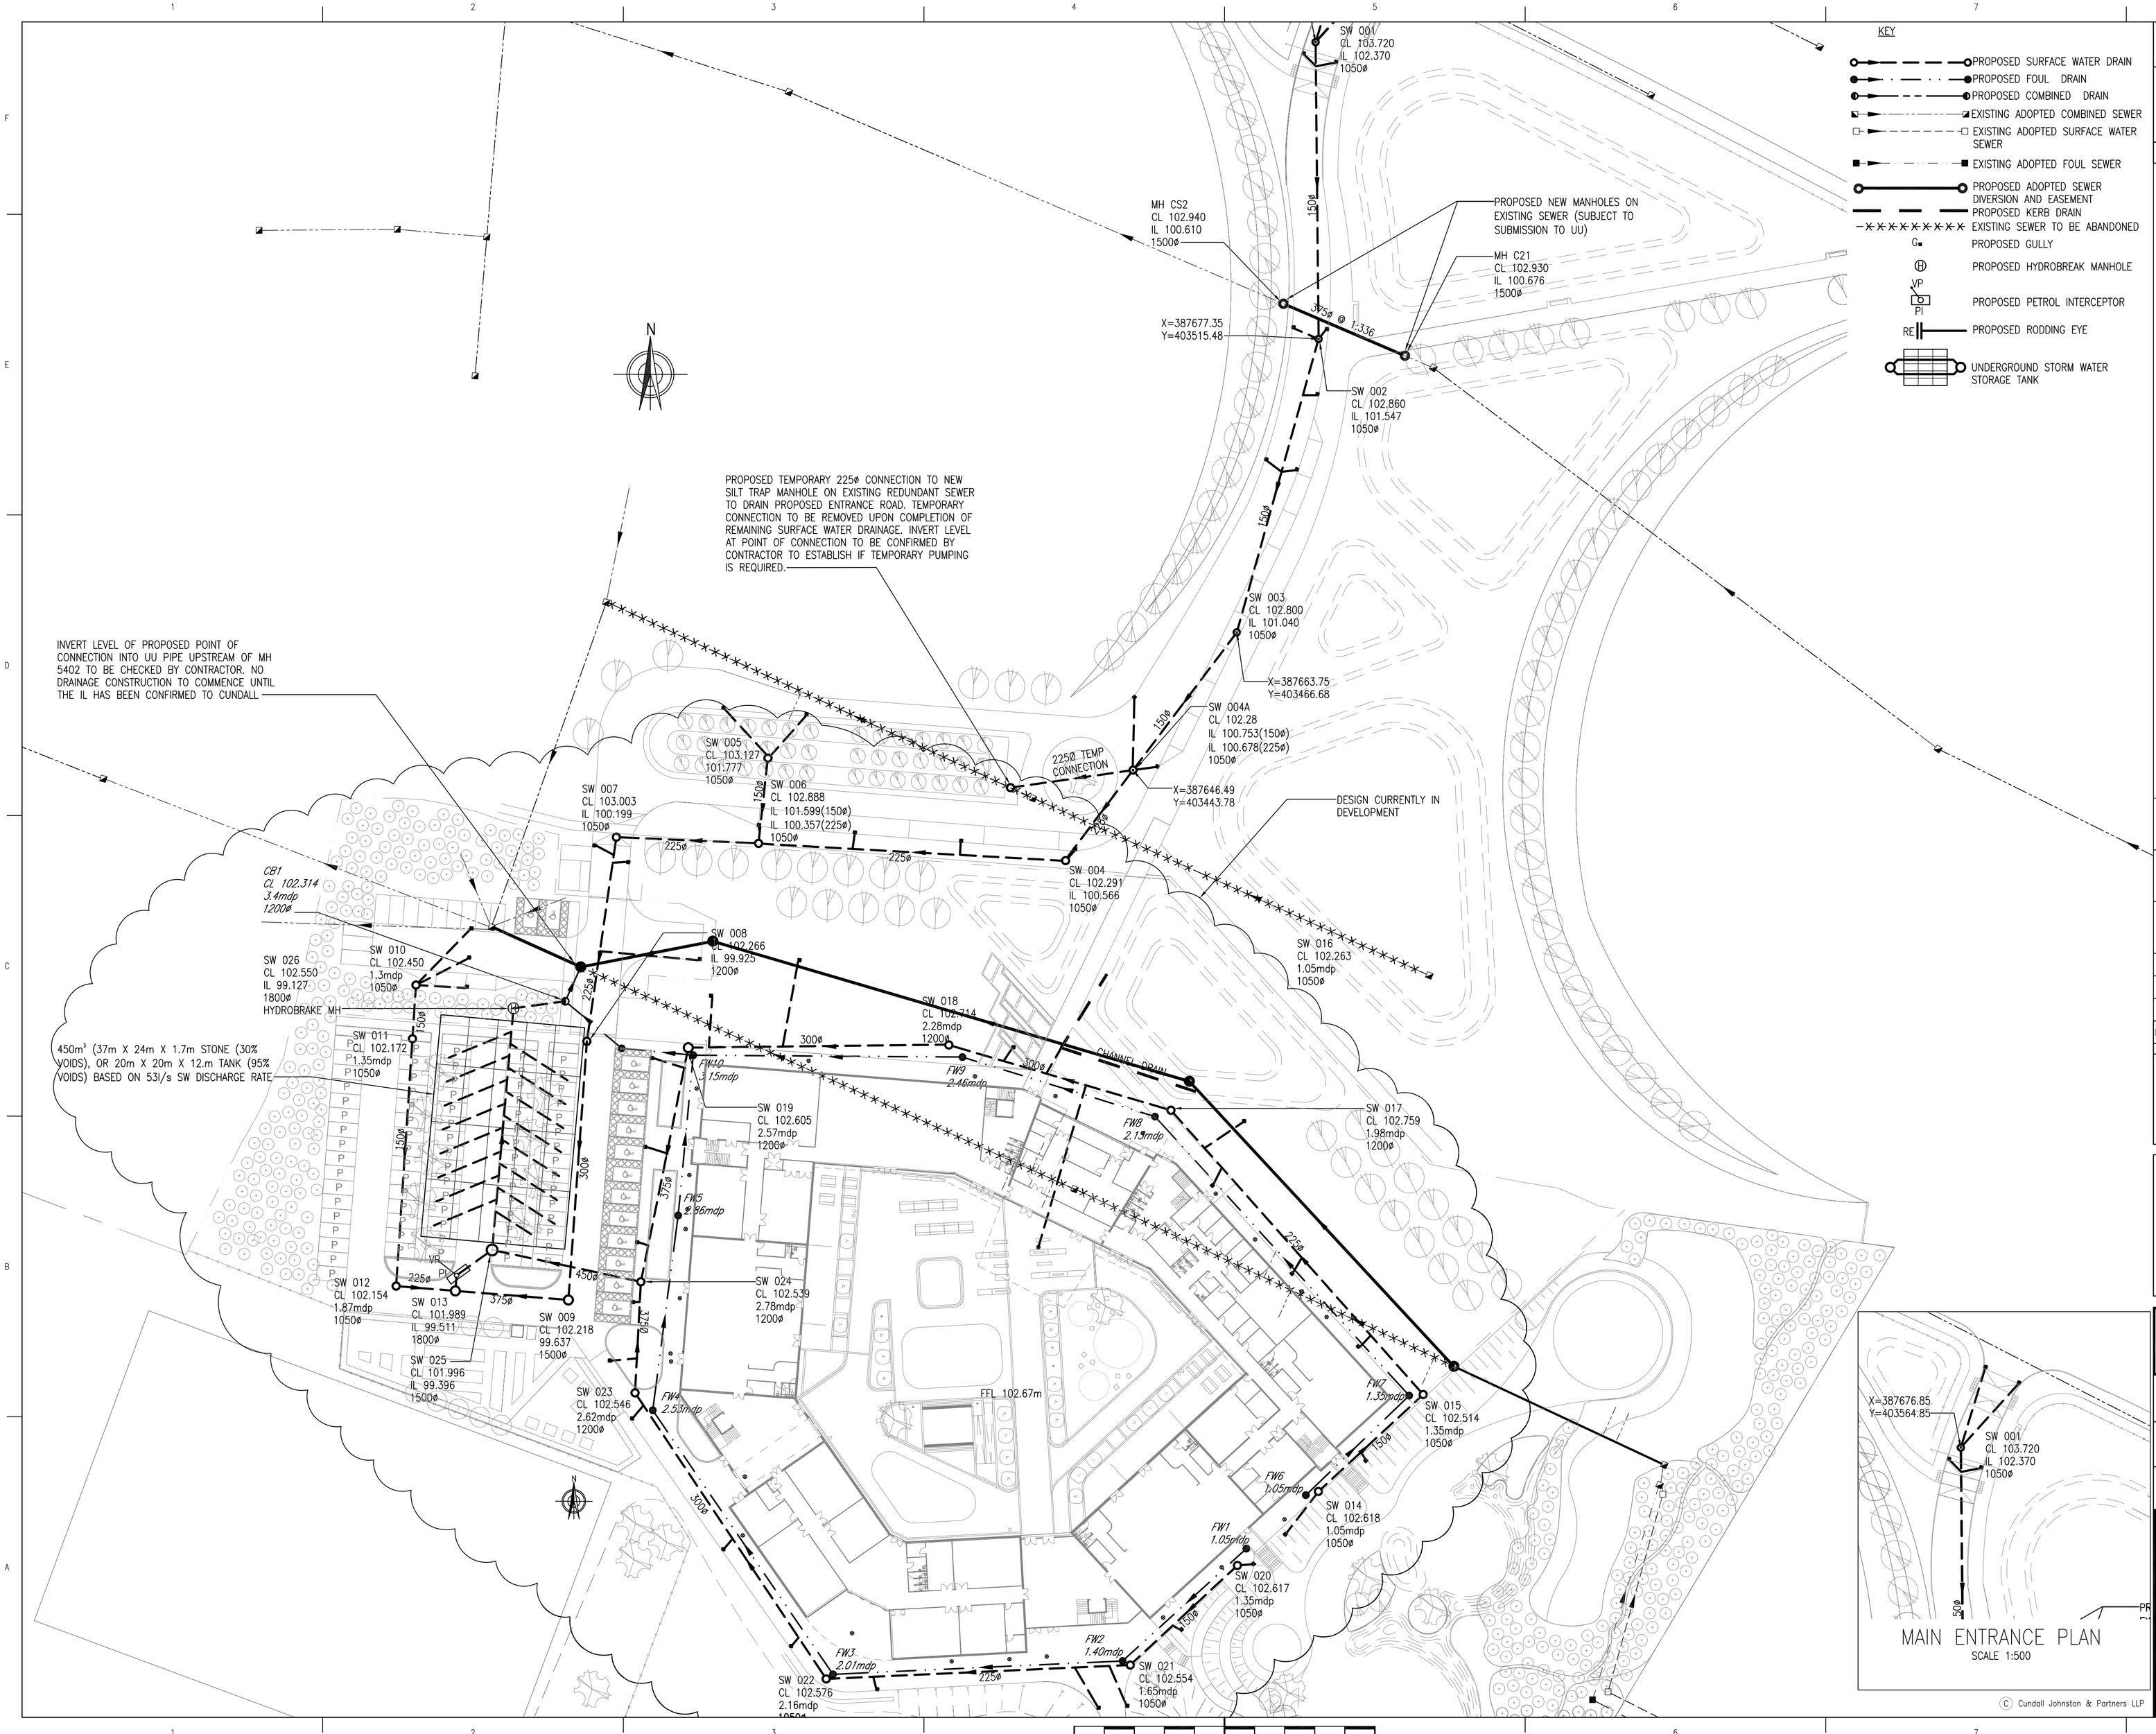

1001579 | A1

Based on Architects Drg No. — Rev
Structural Drg No. — Rev
Survey Drg No. — Rev
Other Drg No. — Rev
Other Drg No. — Rev

DO NOT SCALE FROM THIS DRAWING

Notes

1. EXISTING DRAINAGE LOCATIONS, SIZES AND LEVELS ARE TAKEN FROM UNITED UTILITIES RECORDS AND SITE SURVEYS AND SHOULD BE CONFIRMED BY THE CONTRACTOR BEFORE DRAINAGE CONSTRUCTION COMMENCES ON SITE.

2. DRAWING TO BE READ IN CONJUNCTION WITH CIVIL ENGINEERING SPECIFICATION.

3. ALL GULLY RUNS TO BE 150mmø PIPE.

4. RWP CONNECTIONS NOT SHOWN.

5. WHERE PIPE SIZES DIFFER WITHIN MANHOLES, PIPES ARE TO BE LAID SOFFIT TO SOFFIT UNLESS INDICATED OTHERWISE.

6. STORAGE VOLUME SUBJECT TO CHANGE FOLLOWING DETAILED DESIGN.

7. UNITED UTILITIES SEWER DIVERSION SUBJECT TO A FULL SITE DRAINAGE SURVEY AND APPROVAL OF A SECTION 185 AGREEMENT.

8. PROPOSED DRAINAGE COVER LEVELS WITHIN THE REVISION CLOUD SUBJECT TO CHANGE FOLLOWING DETAILED DESIGN.

9. PROPOSED DRAINAGE LAYOUT WITHIN THE REVISION CLOUD SHOULD BE USED FOR COSTING PURPOSES ONLY AND SHOULD NOT BE USED FOR CONSTRUCTION. DRAINAGE LAYOUT IN DEVELOPMENT AS PART OF DETAILED DESIGN.

Issue	Date	Description	By	Chkd	Verfd
C1	07.02.11	ENTRANCE ROAD DRAINAGE DESIGN UPDATED AND COORDINATES ADDED. ABEYANCE CLOUD ADDED TO MAIN DRAINAGE	JDH	DE	GC
T4	06.12.10	TEMPORARY CONNECTION MOVED AND NEW MH's & SEWER SHOWN ALONG UU SEWER AT REQUEST OF BOWS	JDH	RK	GC
T3	15.11.10	SW LAYOUT UPDATED TO SHOW DRAINAGE WITHIN NEW CAR PARK AREA AND TEMPORARY CONECTION TO SEWER DIVERSION	JDH	DE	GC
T2	02.11.10	TENDER ISSUE	RK	JDH	GC
T1	21.09.10	ISSUED FOR PLANNING	JDH	DE	GC
–	02.09.10	FIRST ISSUE	JDH	DE	GC

Project
CREATIVE AND MEDIA ACADEMY
VICTORIA ROAD EAST
MANCHESTER

Client
MANCHESTER CITY COUNCIL

Architect
Aedas
Aedas Architects

Title
PROPOSED DRAINAGE LAYOUT

Drawing No. CU-DRG-0001-52-1002 | Issue. C1

Job No. 1001579 | Scale 1:500

Drawing Status
CONSTRUCTION

CUNDALL
Consulting Engineers
10th Floor, Portland Tower,
Portland Street,
Manchester. MI 3AH
Telephone: 0161 244 5660
Fax: 0161 200 1210
Website: www.cundall.com

© Cundall Johnston & Partners LLP