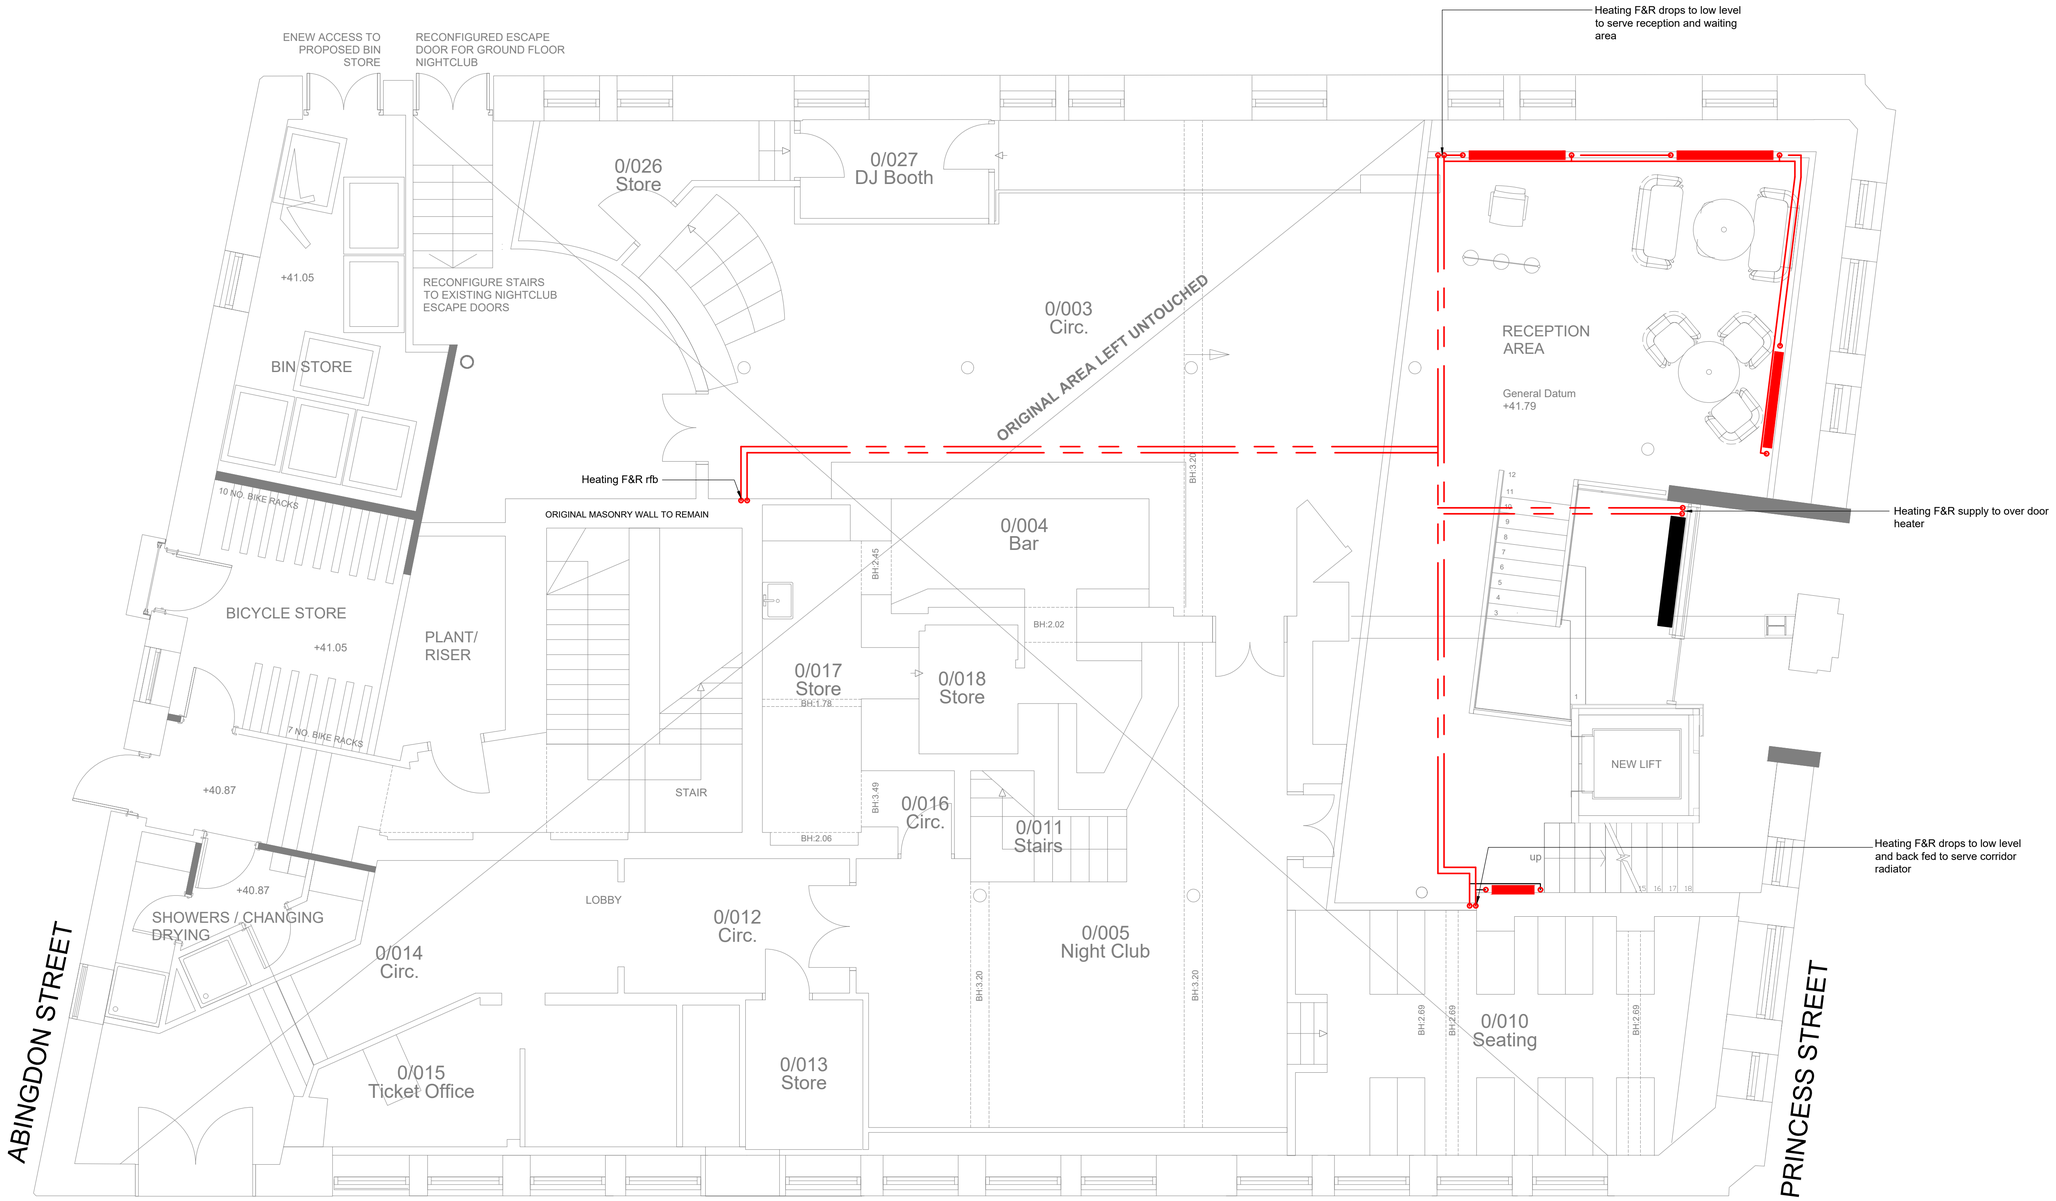

Rev	Date	Description	By	Check	App.
P1	21.09.21	Preliminary Issue	SM	PW	SRH

COPYRIGHT: THE COPYRIGHT OF THIS DRAWING IS VESTED IN CLANCY CONSULTING.
IT SHALL NOT BE USED WITHOUT PERMISSION BY ANYONE FOR ANY PURPOSE.
DO NOT SCALE THIS DRAWING ELECTRONICALLY OR MANUALLY.
WORK TO FIGURED DIMENSIONS ONLY.
ALL DIMENSIONS ARE IN MILLIMETRES UNLESS STATED OTHERWISE.
DO NOT TURN ON LAYERS THAT HAVE BEEN TURNED OFF.
DO NOT THAW LAYERS THAT HAVE BEEN FROZEN.
DRAWING MUST BE PRINTED IN BLACK AND WHITE ONLY.

Client: Lapwine Ltd

Project: 105 Princess Street Manchester

Office: Altrincham

Discipline: Mechanical

Title: Indicative Ground Floor LTHW Heating Layout

Scale @ A1: 1:50

Status: Preliminary

clancy consulting
www.clancy.co.uk
Birmingham 0121 200 7600 Glasgow 0141 222 2720 Liverpool 0151 227 5000 London 020 3077 6970 Manchester 0161 613 8000 Newcastle 0191 221 0702 Norwich 01603 305190 Prestwich 01292 479375 Reading 0118 941 7888

Project No.	Originator	Building/Zone	Level
7_7478	CCL	XX	00
Type	**Discipline**	**Drawing No.**	**Revision**
DR	M	200101	P1