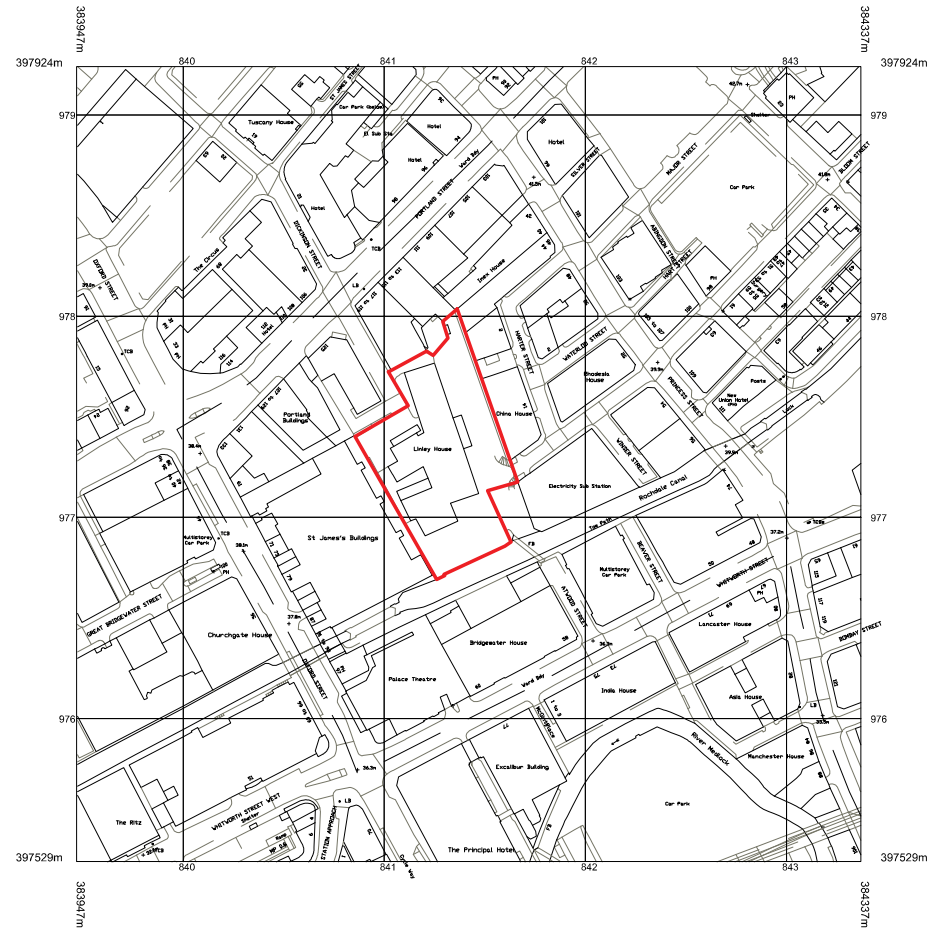

1 LOCATION PLAN
MS-0000 SCALE: 1:1250 @ A1

N

20 0 20 40 60 80 100
Metres

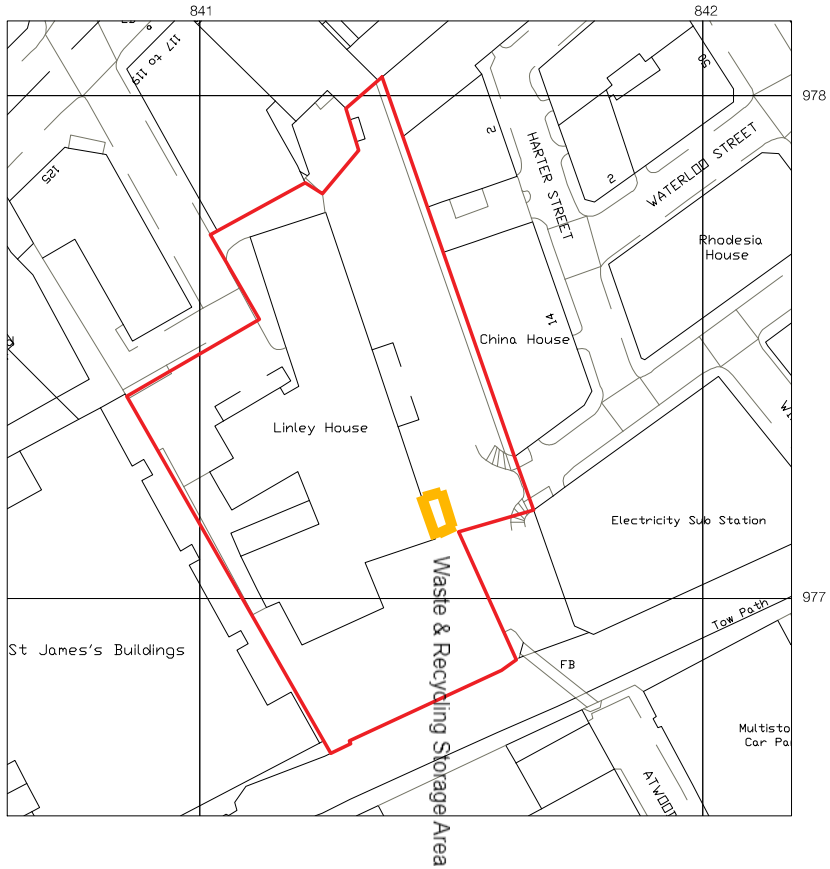

2 SITE PLAN
MS-0002 SCALE: 1:500 @ A1

0 5 10 20 30 40 50 M

Notes

P.01 31.07.20 FOR PLANNING EA /

Rev Date Revisions By Checked

eySmith
MoreySmith
nith

24 Marshalsea Road
London SE1 1HF
Tel: (020) 7089 1470
Fax: (020) 7407 2038
Email: info@moreysmith.co.uk
www.moreysmith.com

FOR PLANNING

Job title
CASTLEFORGE
LINLEY HOUSE
MANCHESTER

Drawing no.
CF577-MS-XX-XXX-DR-A-0000

Drawing title
LOCATION & SITE PLAN

Date 31.07.2020 Job no. CF577 Rev. P.01

Scale 1:2500 @ A1 Drawn by EA Checked

Do not scale from this drawing, all dimensions to be checked on site, any discrepancies must be reported to the designer immediately. ©MoreySmith