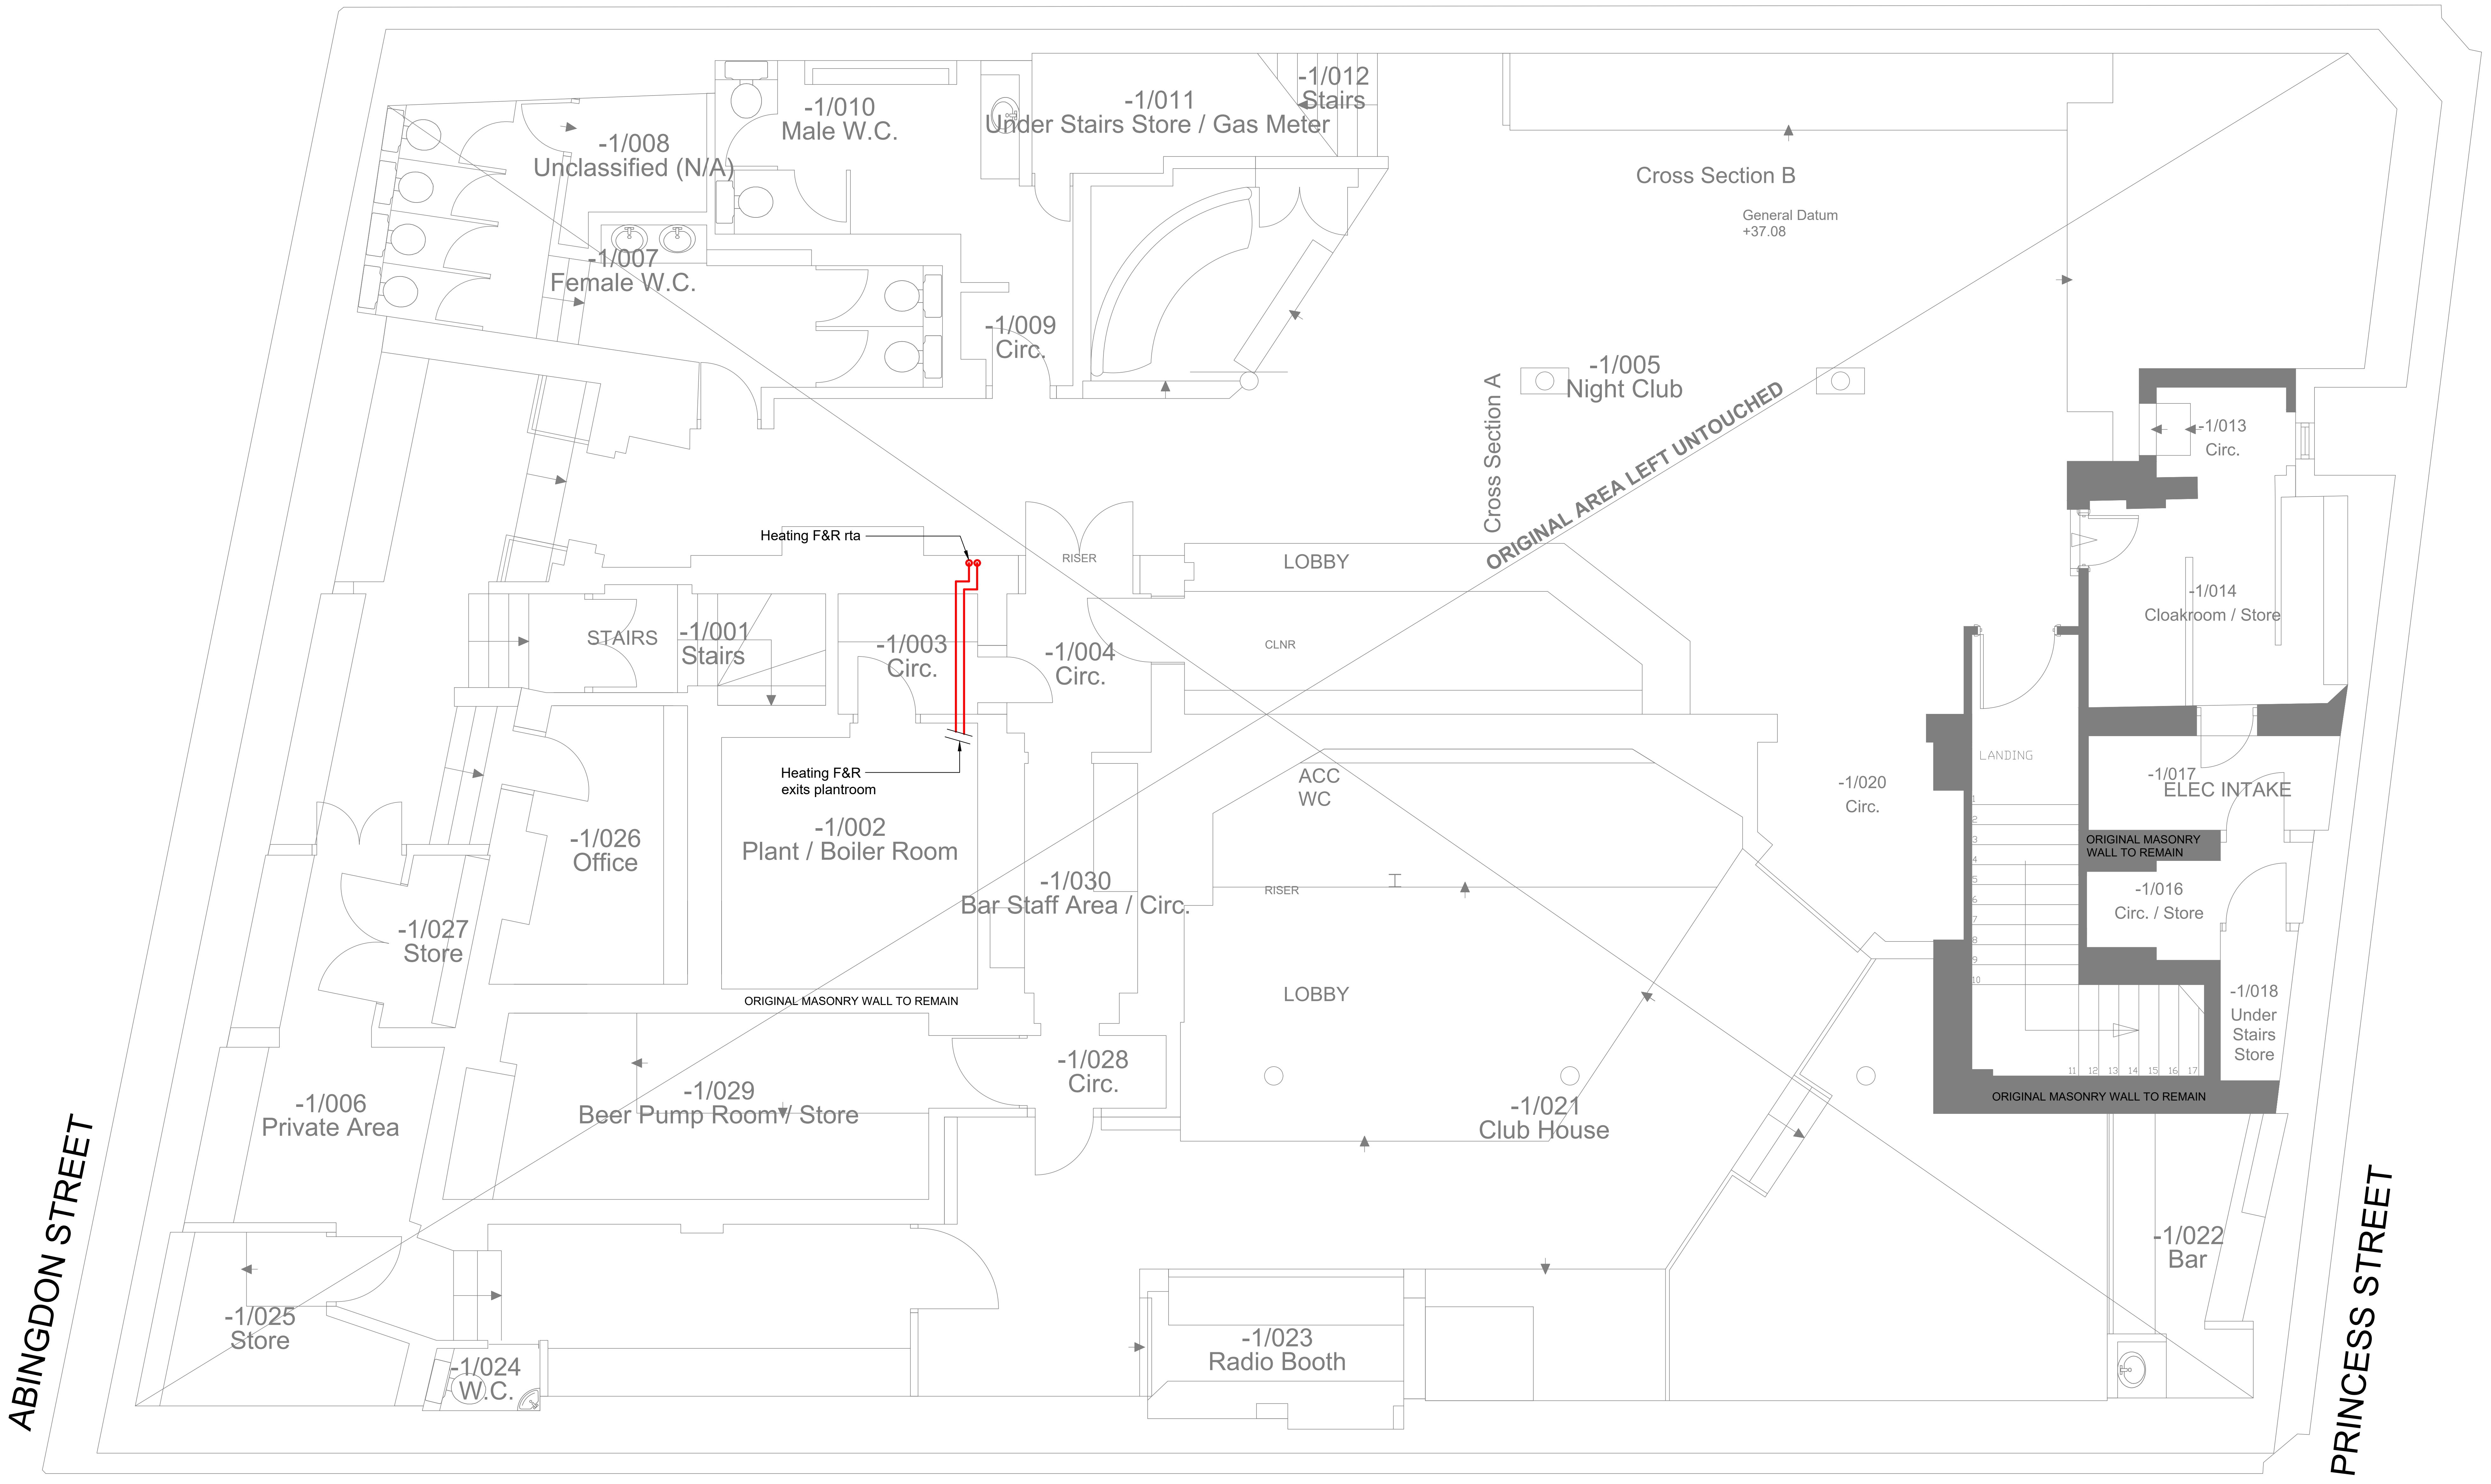

Rev	Date	Description	By	Check	App.
P1	21.09.21	Preliminary Issue	SM	PW	SRH

COPYRIGHT: THE COPYRIGHT OF THIS DRAWING IS VESTED IN CLANCY CONSULTING.
IT SHALL NOT BE USED WITHOUT PERMISSION BY ANYONE FOR ANY PURPOSE.
DO NOT SCALE THIS DRAWING ELECTRONICALLY OR MANUALLY.
WORK TO FIGURED DIMENSIONS ONLY.
ALL DIMENSIONS ARE IN MILLIMETRES UNLESS STATED OTHERWISE.
DO NOT TURN ON LAYERS THAT HAVE BEEN TURNED OFF.
DO NOT THAW LAYERS THAT HAVE BEEN FROZEN.
DRAWING MUST BE PRINTED IN BLACK AND WHITE ONLY.

Client
Lapwine Ltd

Project
105 Princess Street
Manchester

Office
Altrincham

Discipline
Mechanical

Title
Indicative Lower Ground Floor
LTHW Heating Layout

Scale @ A1
1:50

Status
Preliminary

clancy
consulting

www.clancy.co.uk

Project No.	Originator	Building/Zone	Level
7_7478	CCL	XX	LG
Type	**Discipline**	**Drawing No.**	**Revision**
DR	M	200100	P1

Birmingham 0121 200 7800 . Glasgow 0141 222 1720 . Liverpool 0151 227 5300 . London 020 3077 0970 . Manchester 0161 613 6000 . Newcastle 0191 221 0702 . Norwich 01603 305190 . Prestwick 01292 475375 . Reading 0118 941 7888